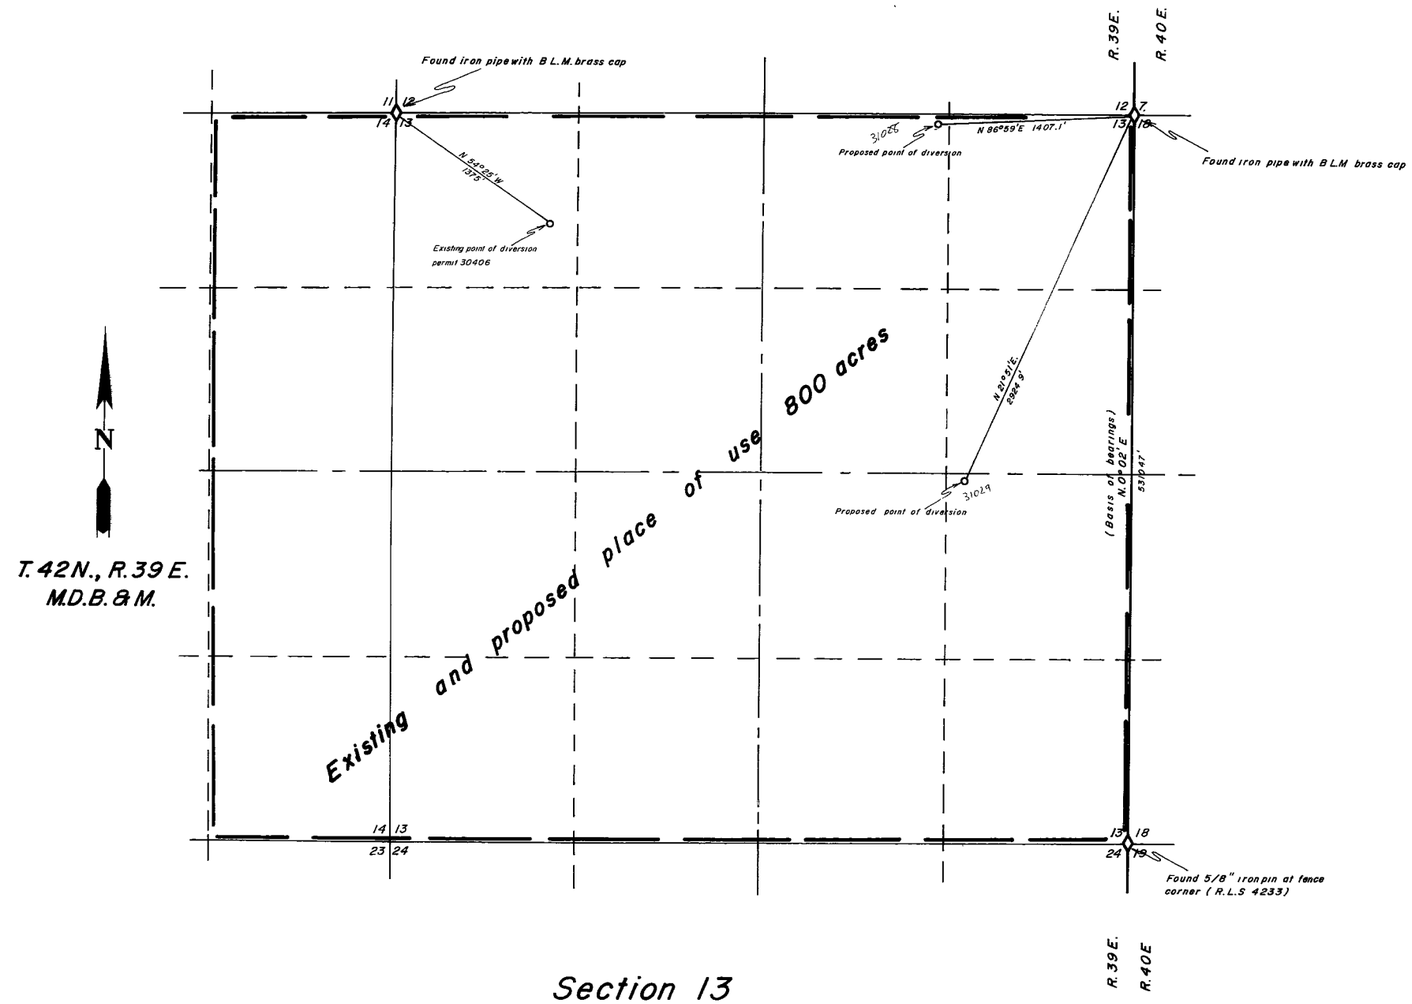

State of Nevada
County of Humboldt } S.S

I, Robert N Caldwell, being first duly sworn, depose and say that this map consisting of 1 sheets, has been correctly drawn from field notes of a survey made by me on the 22nd day of January 1977, that it truly and correctly represents the proposed location and extent of the works used to divert water from underground in Humboldt County, by James W. & Dorothy M. Wallace for Irrigation purposes. That the proposed point of diversion, the approximate location and size of the diverting channel, all reservoirs or basins, the location and names of all other works which will cross or connect with the proposed works, and the boundary of all lands, showing by 40-acre subdivisions the areas proposed to be irrigated, are fully and correctly designated thereon

Robert N. Caldwell
State Water Right Surveyor No 488

Subscribed and sworn to before me this 24th day of January 1977

Sharon Bankofier

OFFICIAL SEAL
SHARON BANKOFIER
Notary Public-State of Nevada
HUMBOLDT COUNTY
My Comm. Expires Jan. 28, 1978

Scale 1" = 500'

500' 0 500' 1000' 1500' 2000'

FILED
JAN 25 1977
STATE ENGINEER'S OFFICE

REGISTERED LAND SURVEYOR - STATE OF NEVADA
ROBERT N. CALDWELL
4233

OFFICE
STATE ENGINEER

3,028-7

MAP
To accompany application to change the point of diversion under permit 30406
By James W. & Dorothy M. Wallace
From underground in Humboldt County

Desert - Mountain Surveying Company
530 Melarkey St. Room 201
Winnemucca, Nevada 89445
(702) 623-5340

31029 31029