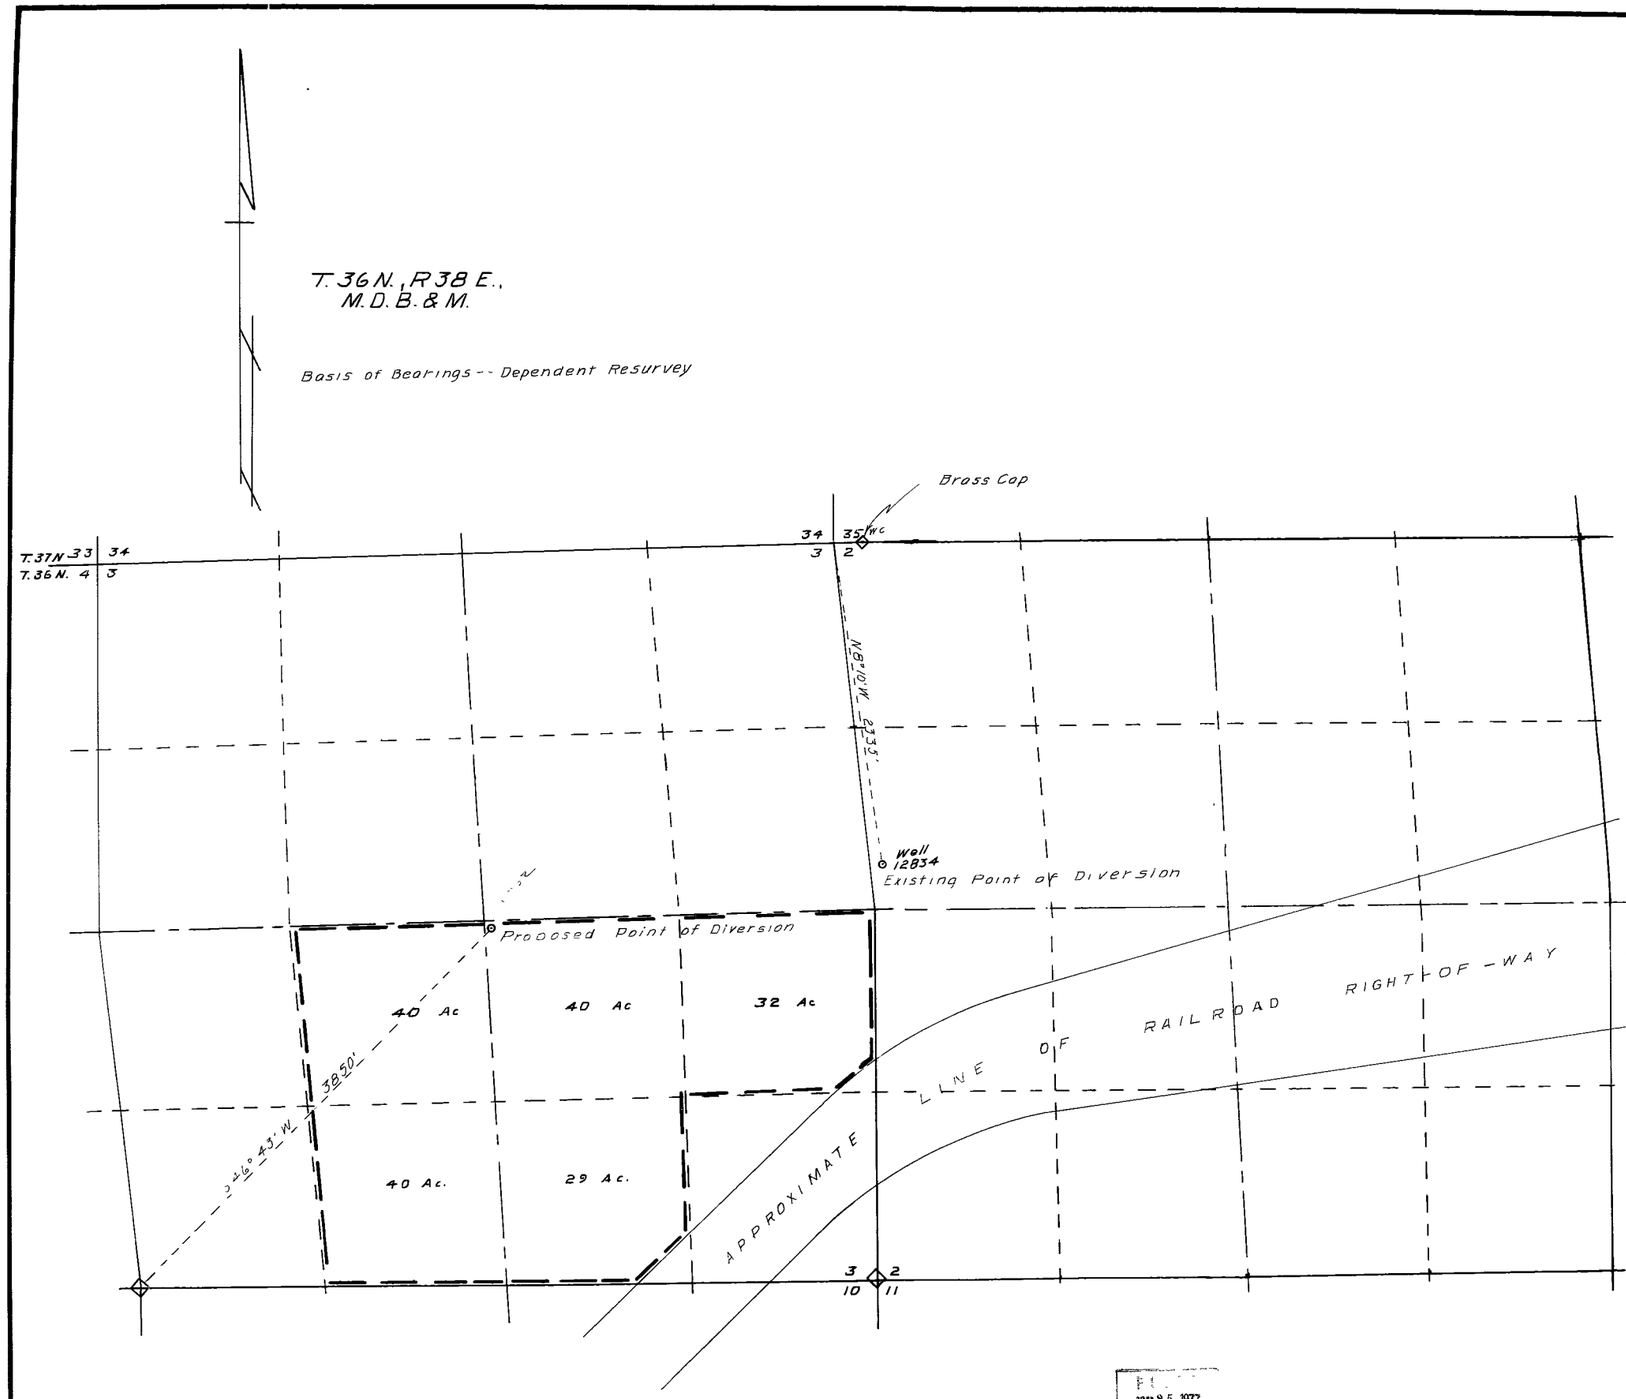

STATE OF NEVADA
COUNTY OF HUMBOLDT } SS

R. Caldwell being first duly sworn, deposes and [illegible] 1 [illegible] has been correctly drawn [illegible] the designated [illegible] notes [illegible] made by me or under my supervision and direction ON THE 18TH DAY OF JANUARY, 1977 [illegible] and correctly represents the proposed [illegible] the works [illegible] water from UNDER GROUND [illegible] HUMBOLDT County, Velma Anne Kearns & James F Kearns for IRRIGATION & DOMESTIC

That the proposed point of diversion, the location [illegible] the diverting channel [illegible] and basins, location and description of [illegible] of all lands SHOWING BY 40-ACRE SUBDIVISION THE LANDS TO BE IRRIGATED

and the location and names of all other works or streams which are crossed [illegible] connected with said works are fully and correctly designated thereon.

J. R. Caldwell
State Water Right Surveyor No. 2[illegible]

Subscribed and sworn to before me this 19 day of January 1977

[illegible]
Humboldt County Recorder

Scale 1" = 500'

500 0 500 1000 1500 2000

JAN 25 1977

OFFICE
STATE ENGINEER
1977 JAN 20 PM 2 31

J. R. Caldwell		
Winnemucca, Nevada		
Job No 77006	By	Date
Survey	J.K.	1/18/77
Calculations	J.R.C.	1/19/77
Drawing		
Checked		
Corrections		

MAP TO ACCOMPANY

APPLICATION TO CHANGE THE POINT OF DIVERSION

FOR IRRIGATION & DOMESTIC

BY VELMA ANNE KEARNS & JAMES F KEARNS

FROM UNDERGROUND

IN HUMBOLDT COUNTY, NEVADA

31[illegible]