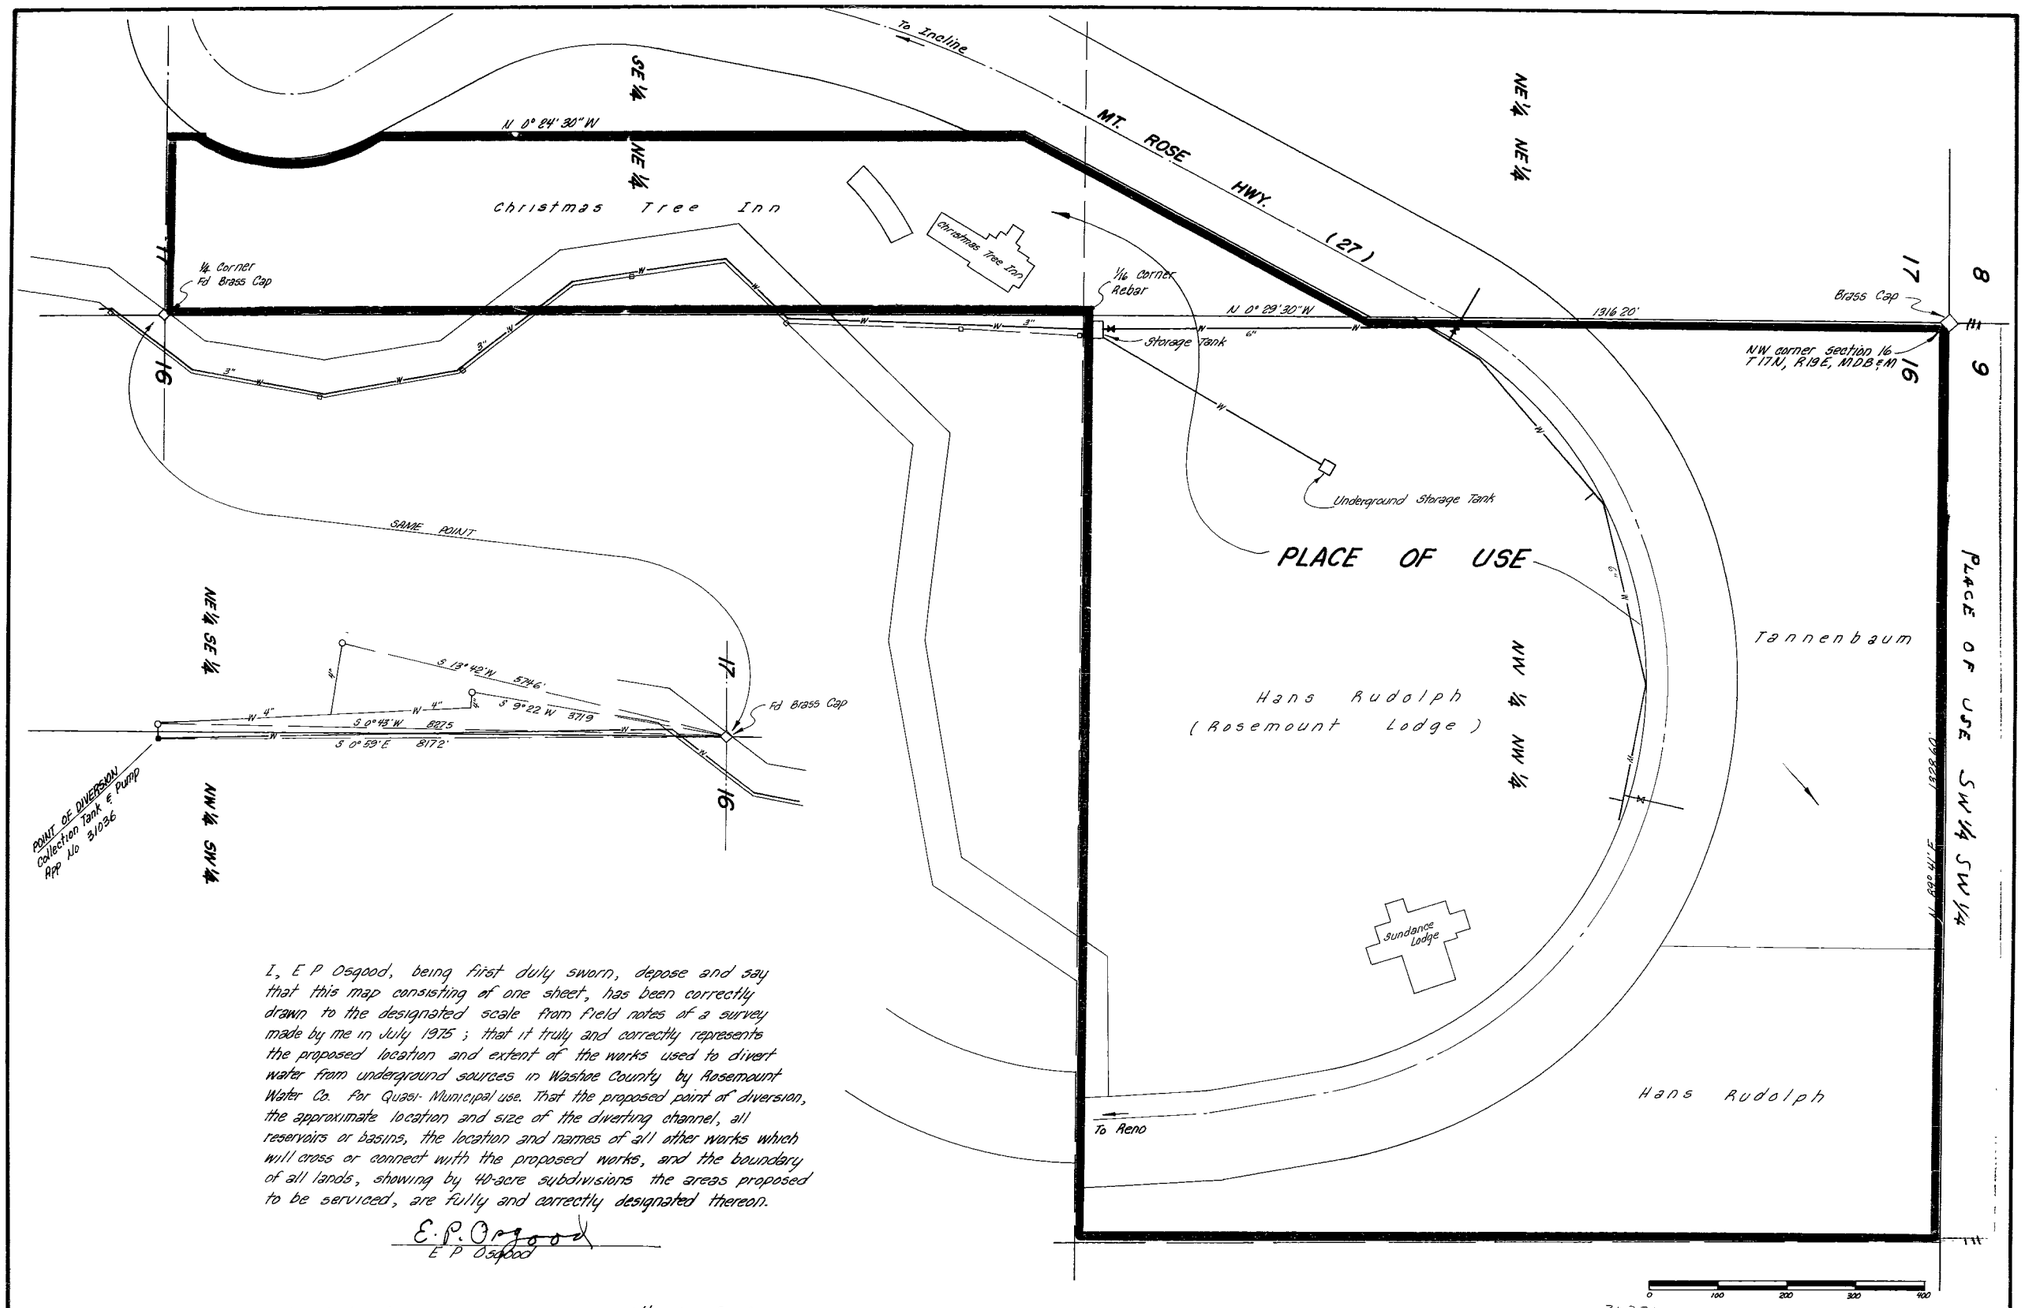

I, E P Osgood, being first duly sworn, depose and say that this map consisting of one sheet, has been correctly drawn to the designated scale from field notes of a survey made by me in July 1975; that it truly and correctly represents the proposed location and extent of the works used to divert water from underground sources in Washoe County by Rosemount Water Co. for Quasi-Municipal use. That the proposed point of diversion, the approximate location and size of the diverting channel, all reservoirs or basins, the location and names of all other works which will cross or connect with the proposed works, and the boundary of all lands, showing by 40-acre subdivisions the areas proposed to be serviced, are fully and correctly designated thereon.

E. P. Osgood
E P Osgood

Subscribed and sworn to before me this 16th day of March, 1977.
Notary Public in and for Washoe County, Nevada.

Marvin Hamrick

Basis of Bearings: G L O Survey
North line of Section 16
T17N, R19E, MDB&M

FILED
APR 14 1977
STATE ENGINEER'S OFFICE

MAP TO ACCOMPANY APPLICATION TO APPROPRIATE WATER FOR QUASI-MUNICIPAL USE

BY

ROSEMOUNT WATER CO.

FROM UNNAMED SPRINGS

WASHOE COUNTY — NEVADA

E P OSGOOD – STATE WATER RIGHT SUR. NO. 294

1977 APR 14 PM 3 48

31036