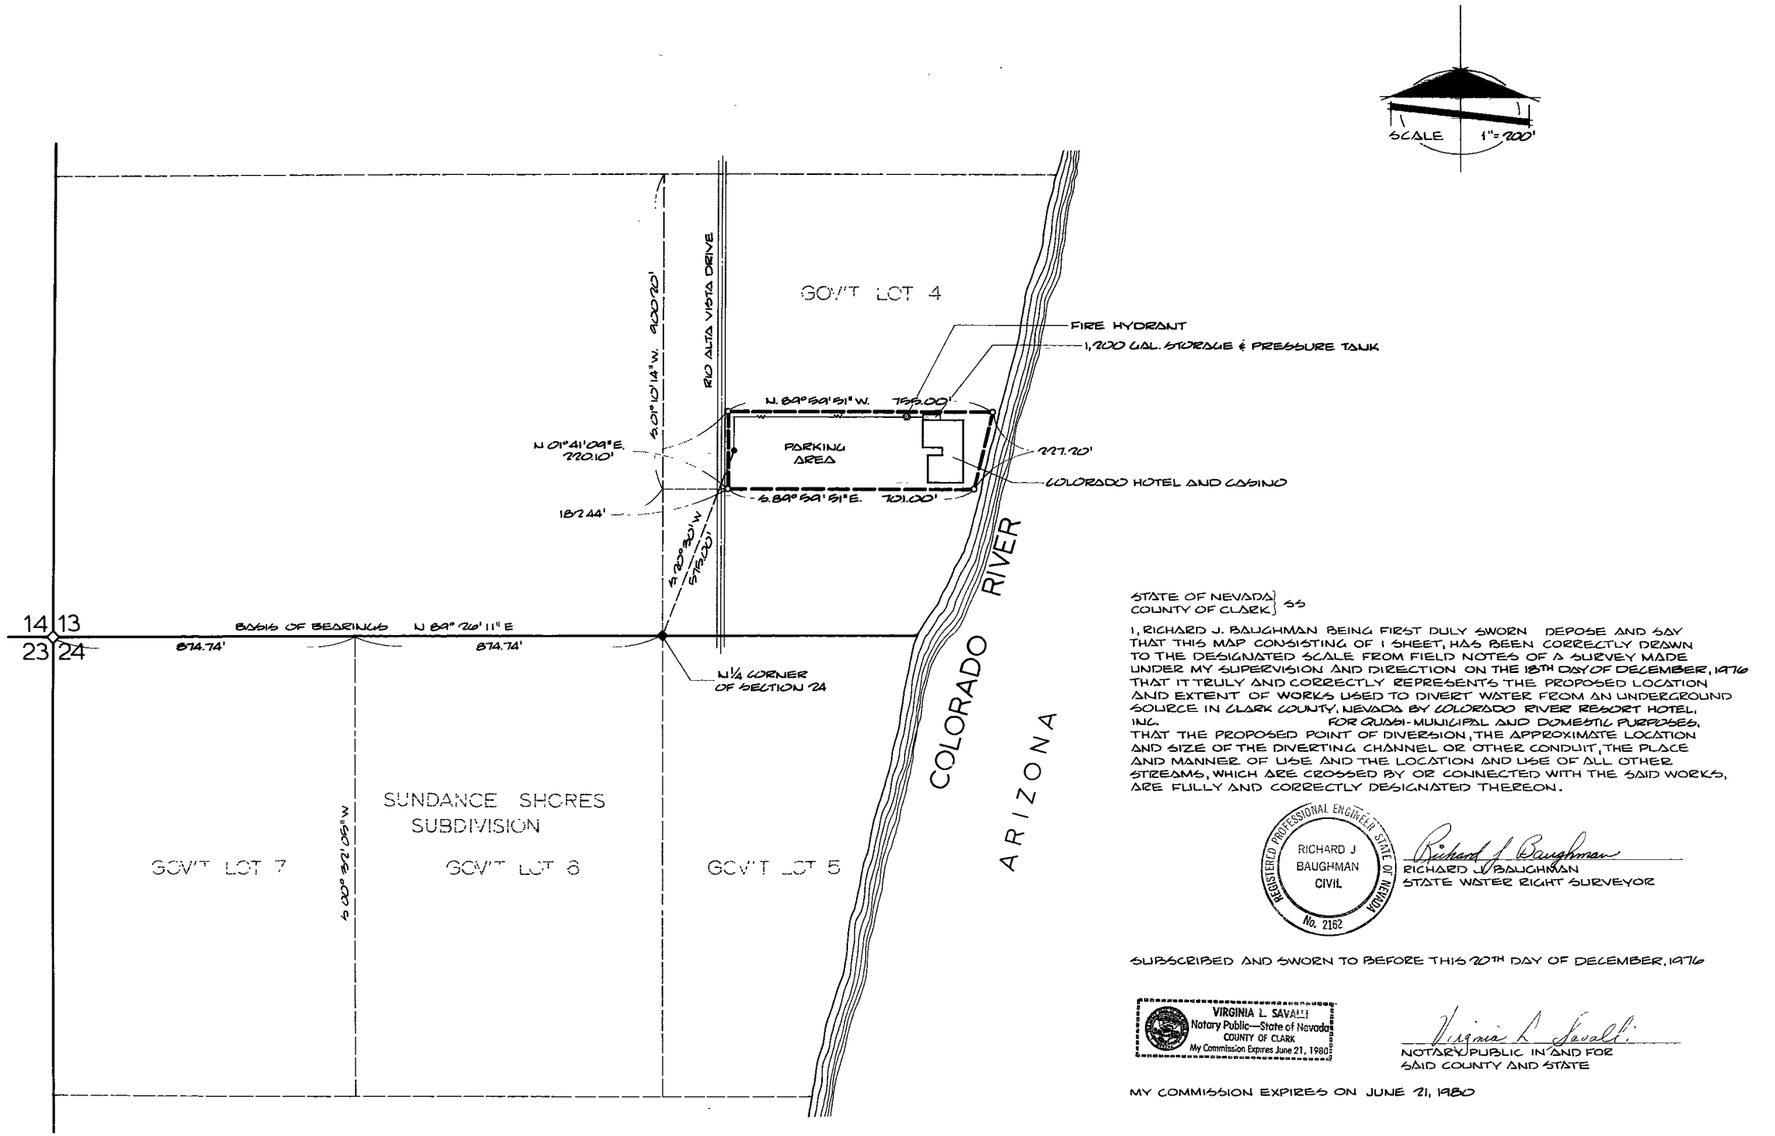

A PORTION OF
SECTION 13 & 24 ,TOWNSHIP 32 SOUTH, RANGE 66 EAST, M.D.B.&M.

STATE OF NEVADA }
COUNTY OF CLARK } SS

I, RICHARD J. BAUGHMAN BEING FIRST DULY SWORN DEPOSE AND SAY THAT THIS MAP CONSISTING OF 1 SHEET, HAS BEEN CORRECTLY DRAWN TO THE DESIGNATED SCALE FROM FIELD NOTES OF A SURVEY MADE UNDER MY SUPERVISION AND DIRECTION ON THE 18TH DAY OF DECEMBER, 1976 THAT IT TRULY AND CORRECTLY REPRESENTS THE PROPOSED LOCATION AND EXTENT OF WORKS USED TO DIVERT WATER FROM AN UNDERGROUND SOURCE IN CLARK COUNTY, NEVADA BY COLORADO RIVER RESORT HOTEL, INC. FOR QUASI-MUNICIPAL AND DOMESTIC PURPOSES, THAT THE PROPOSED POINT OF DIVERSION, THE APPROXIMATE LOCATION AND SIZE OF THE DIVERTING CHANNEL OR OTHER CONDUIT, THE PLACE AND MANNER OF USE AND THE LOCATION AND USE OF ALL OTHER STREAMS, WHICH ARE CROSSED BY OR CONNECTED WITH THE SAID WORKS, ARE FULLY AND CORRECTLY DESIGNATED THEREON.

REGISTERED PROFESSIONAL ENGINEER STATE OF NEVADA
RICHARD J BAUGHMAN
CIVIL
No. 2162

Richard J. Baughman
RICHARD J. BAUGHMAN
STATE WATER RIGHT SURVEYOR

SUBSCRIBED AND SWORN TO BEFORE THIS 20TH DAY OF DECEMBER, 1976

VIRGINIA L. SAVALLI
Notary Public—State of Nevada
COUNTY OF CLARK
My Commission Expires June 21, 1980

Virginia L. Savalli
NOTARY PUBLIC IN AND FOR
SAID COUNTY AND STATE

MY COMMISSION EXPIRES ON JUNE 21, 1980

200 100 50 0 200 400 600 800
SCALE 1"=200'

3/038

STATE ENGINEER
1977 JAN 27 PM 2 31

FILED
JAN 27 1977
STATE ENGINEER'S OFFICE

MAP
TO ACCOMPANY AN APPLICATION TO APPROPRIATE WATER

BY: COLORADO RIVER RESORT HOTEL, INC.

FOR: QUASI-MUNICIPAL & DOMESTIC PURPOSES

FROM: AN UNDERGROUND SOURCE IN CLARK COUNTY, NEVADA

BAUGHMAN & TURNER INC.

CIVIL ENGINEERING, MINING ENGINEERING, LAND SURVEYING
2325 WEST CHARLESTON BLVD. LAS VEGAS, NEVADA

31038