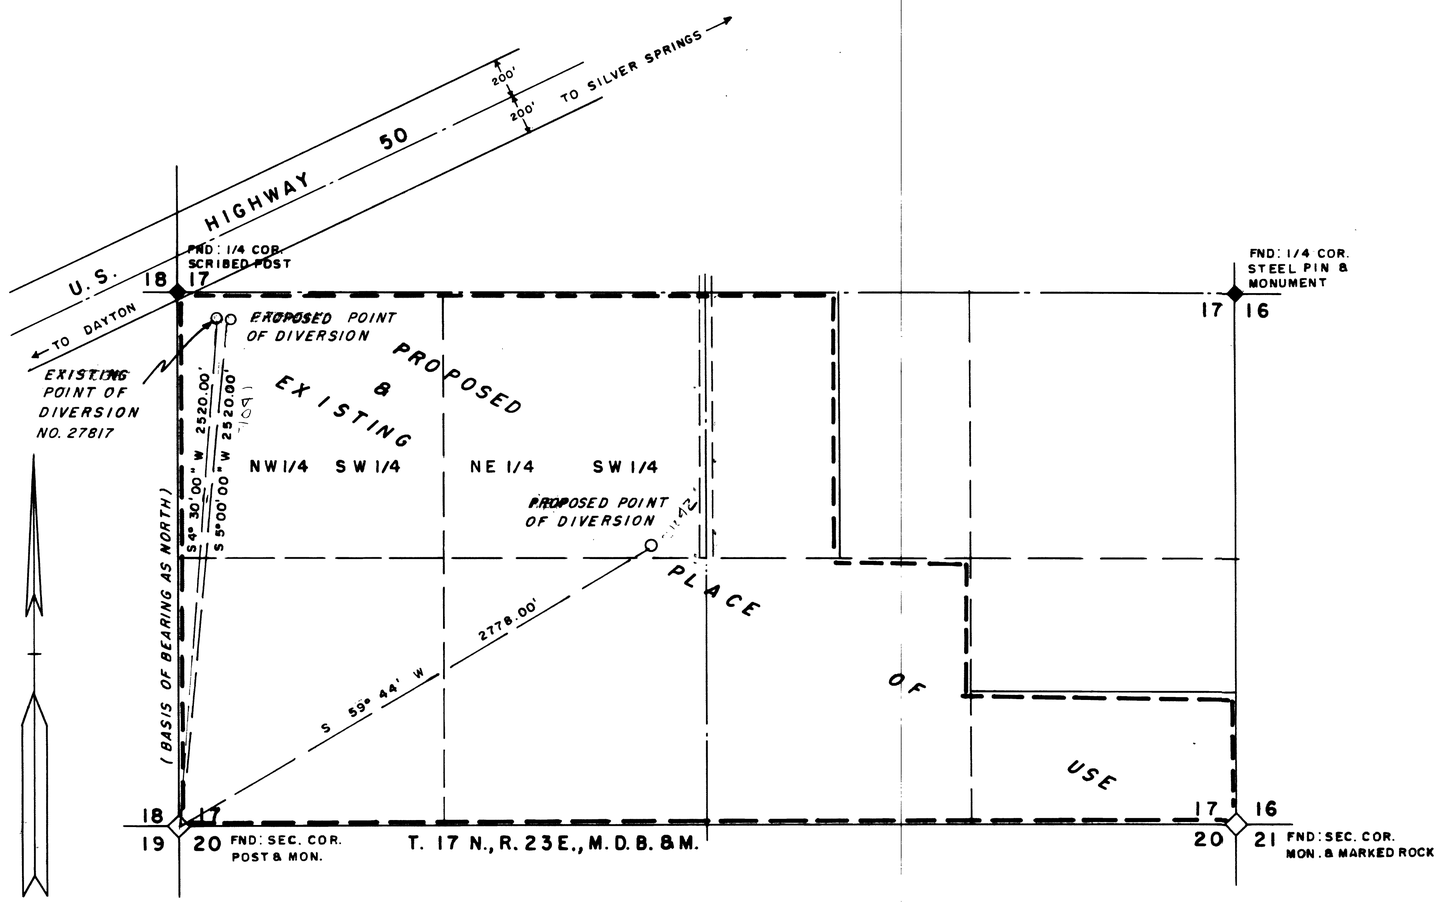

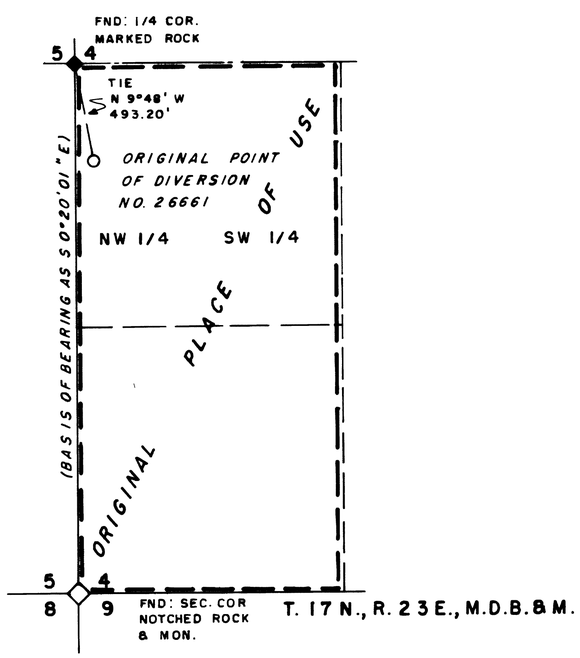

STATE of NEVADA }
CARSON CITY } s.s.

I, Walter G. Reid, being first duly sworn, depose and say that this map, consisting of one sheet has been correctly drawn to the designated scale from field notes of a survey made by me on the 25th. day of January, 1977, that it truly and correctly represents the original point of diversion and place of use under Permit No. 27817 & 26661 and the proposed point of diversion and place of use and the extent of the works used to divert water from an underground source in Lyon County, by Thomas H. Eitel for irrigation and domestic purposes. That the proposed points of diversion, the approximate location and size of the diverting channel, all reservoirs or basins, the location and names of all other works which will cross or connect with the proposed works, and the boundary of all lands, showing by 40-acre subdivisions the areas to be irrigated are, fully and correctly designated thereon.

Walter G. Reid
State Water Right Surveyor

Subscribed and sworn to before me this 27th day of Jan., 1977.

Jean Williams

JEAN WILLIAMS
Notary Public — State of Nevada
Carson City
My Commission Expires Sept. 24, 1977

SCALE: 1" = 400'

0 100 200 400 800 1200 1600 2000

FILED
JAN 27 1977
STATE ENGINEER'S OFFICE

MAP
TO ACCOMPANY APPLICATION
TO CHANGE THE POINT OF DIVERSION AND
PLACE OF USE UNDER PERMIT NO. 27817 & 26661
OF WATER FOR IRRIGATION AND DOMESTIC
BY THOMAS H. EITEL
FROM UNDERGROUND SOURCE

31042 31041