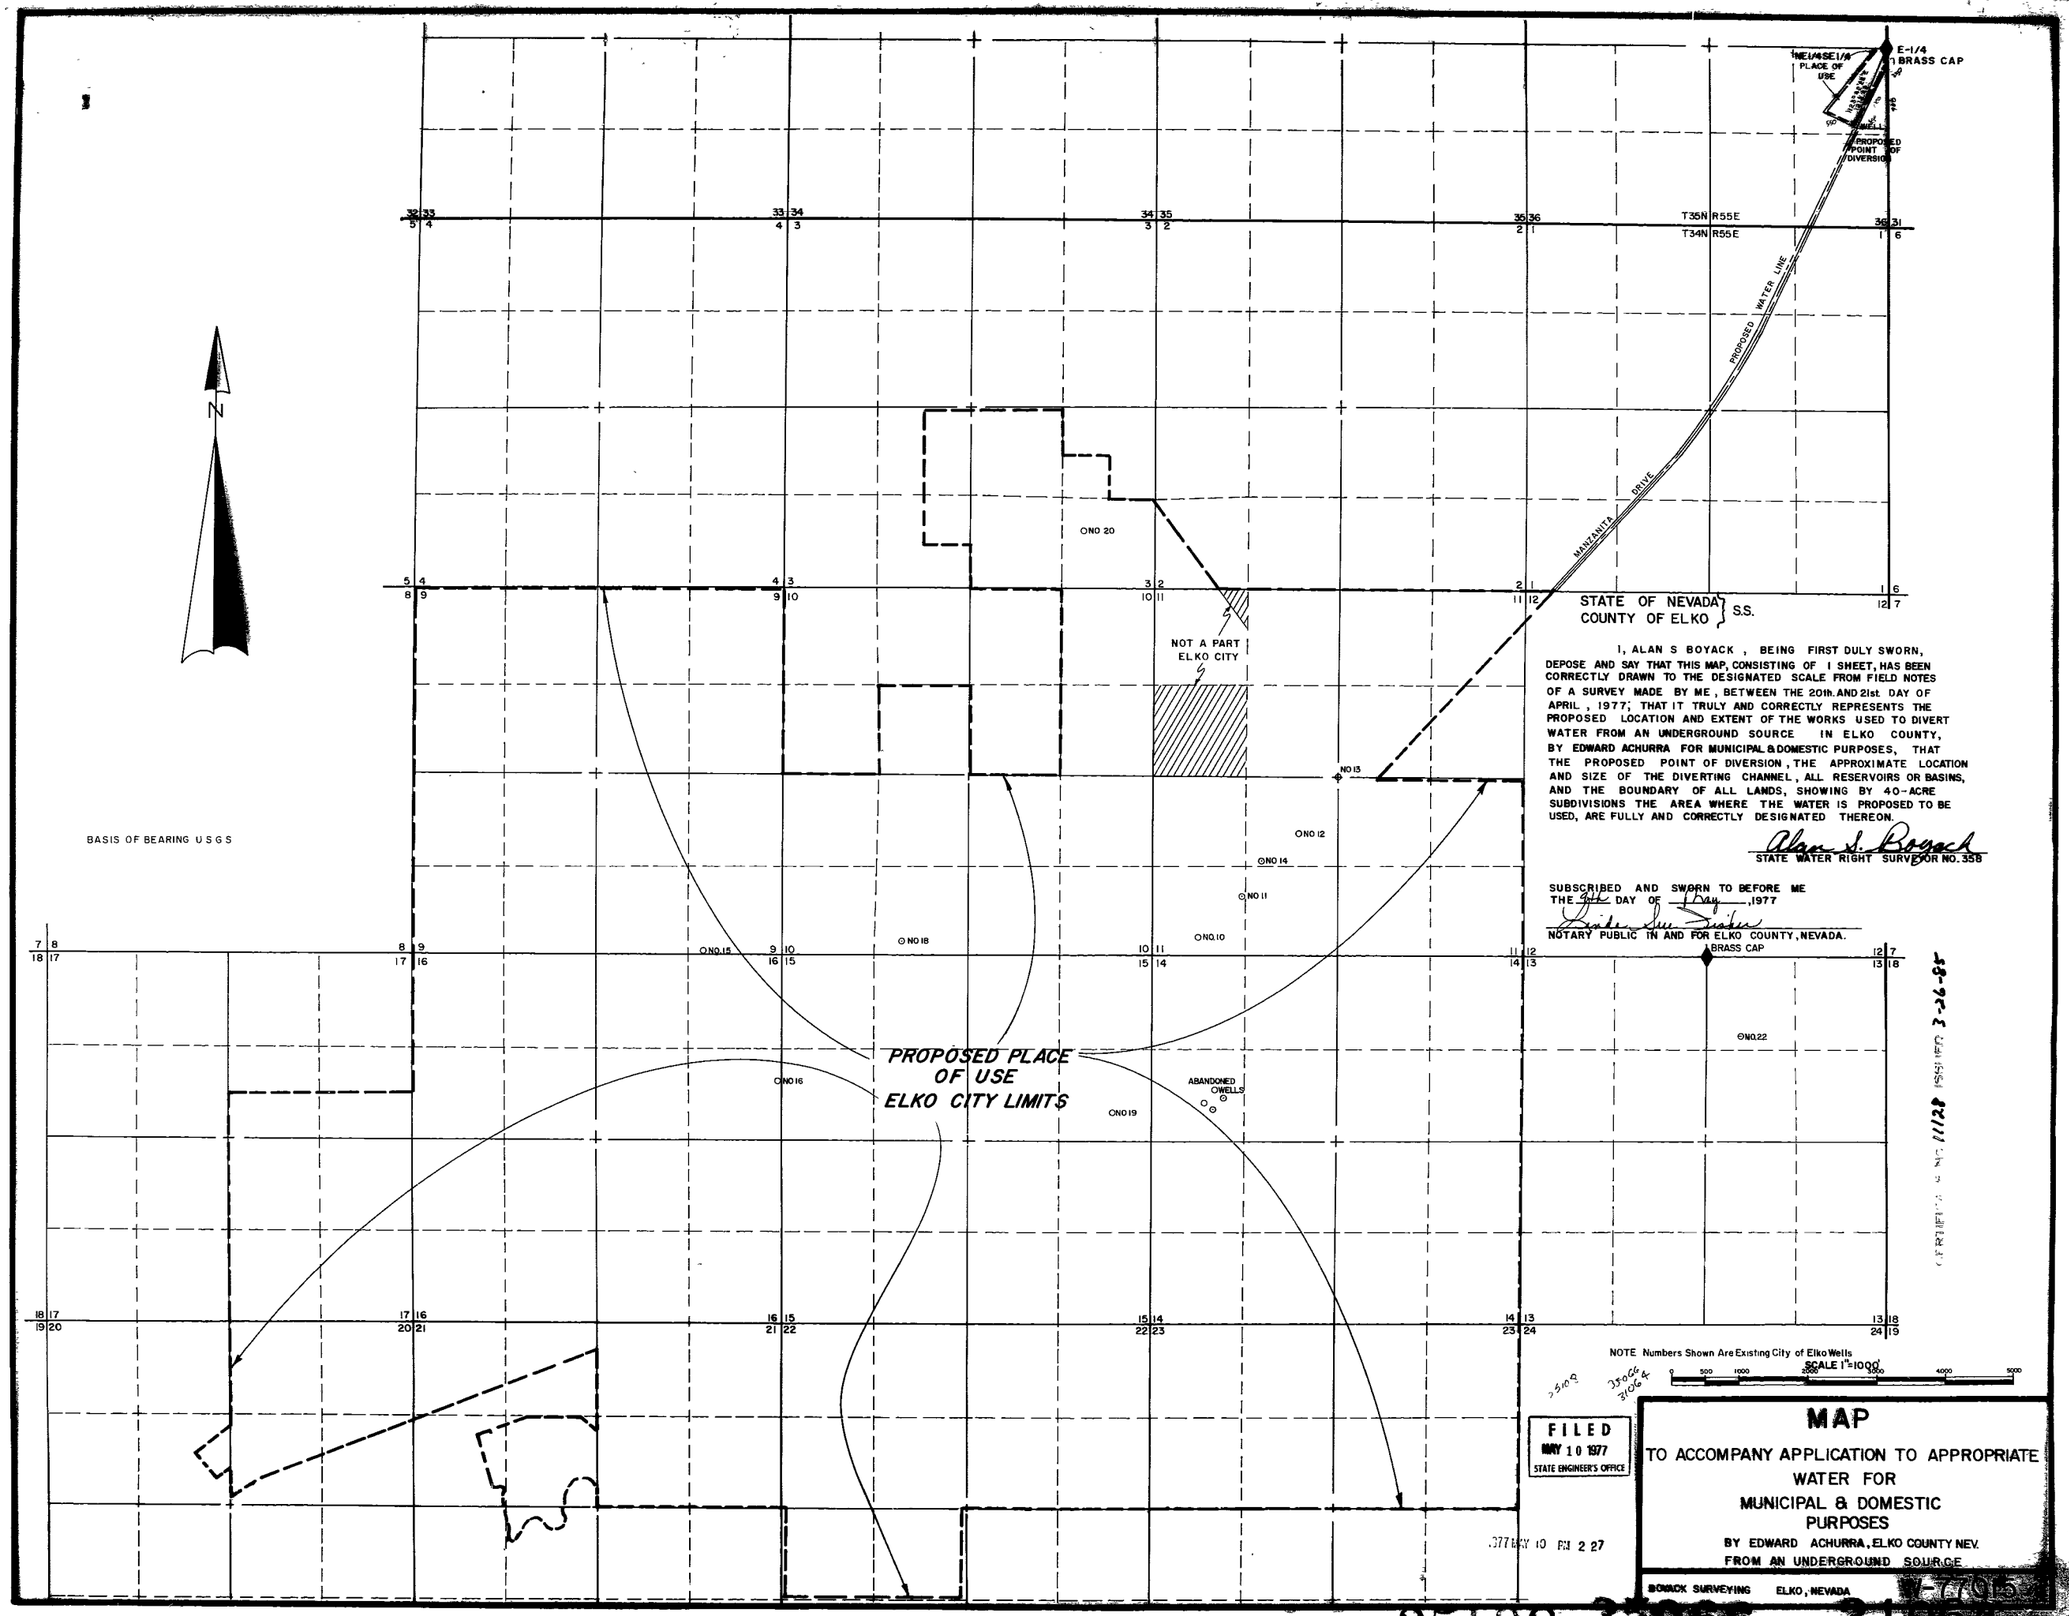

STATE OF NEVADA }
COUNTY OF ELKO } S.S.

I, ALAN S BOYACK, BEING FIRST DULY SWORN, DEPOSE AND SAY THAT THIS MAP, CONSISTING OF 1 SHEET, HAS BEEN CORRECTLY DRAWN TO THE DESIGNATED SCALE FROM FIELD NOTES OF A SURVEY MADE BY ME, BETWEEN THE 20th AND 21st DAY OF APRIL, 1977; THAT IT TRULY AND CORRECTLY REPRESENTS THE PROPOSED LOCATION AND EXTENT OF THE WORKS USED TO DIVERT WATER FROM AN UNDERGROUND SOURCE IN ELKO COUNTY, BY EDWARD ACHURRA FOR MUNICIPAL & DOMESTIC PURPOSES, THAT THE PROPOSED POINT OF DIVERSION, THE APPROXIMATE LOCATION AND SIZE OF THE DIVERTING CHANNEL, ALL RESERVOIRS OR BASINS, AND THE BOUNDARY OF ALL LANDS, SHOWING BY 40-ACRE SUBDIVISIONS THE AREA WHERE THE WATER IS PROPOSED TO BE USED, ARE FULLY AND CORRECTLY DESIGNATED THEREON.

Alan S. Boyack
STATE WATER RIGHT SURVEYOR NO. 358

SUBSCRIBED AND SWORN TO BEFORE ME
THE 9th DAY OF May, 1977
Linda Lee Sisler
NOTARY PUBLIC IN AND FOR ELKO COUNTY, NEVADA.

MAP

TO ACCOMPANY APPLICATION TO APPROPRIATE WATER FOR MUNICIPAL & DOMESTIC PURPOSES

BY EDWARD ACHURRA, ELKO COUNTY NEV.
FROM AN UNDERGROUND SOURCE

BOYACK SURVEYING ELKO, NEVADA

35108 35066 31064