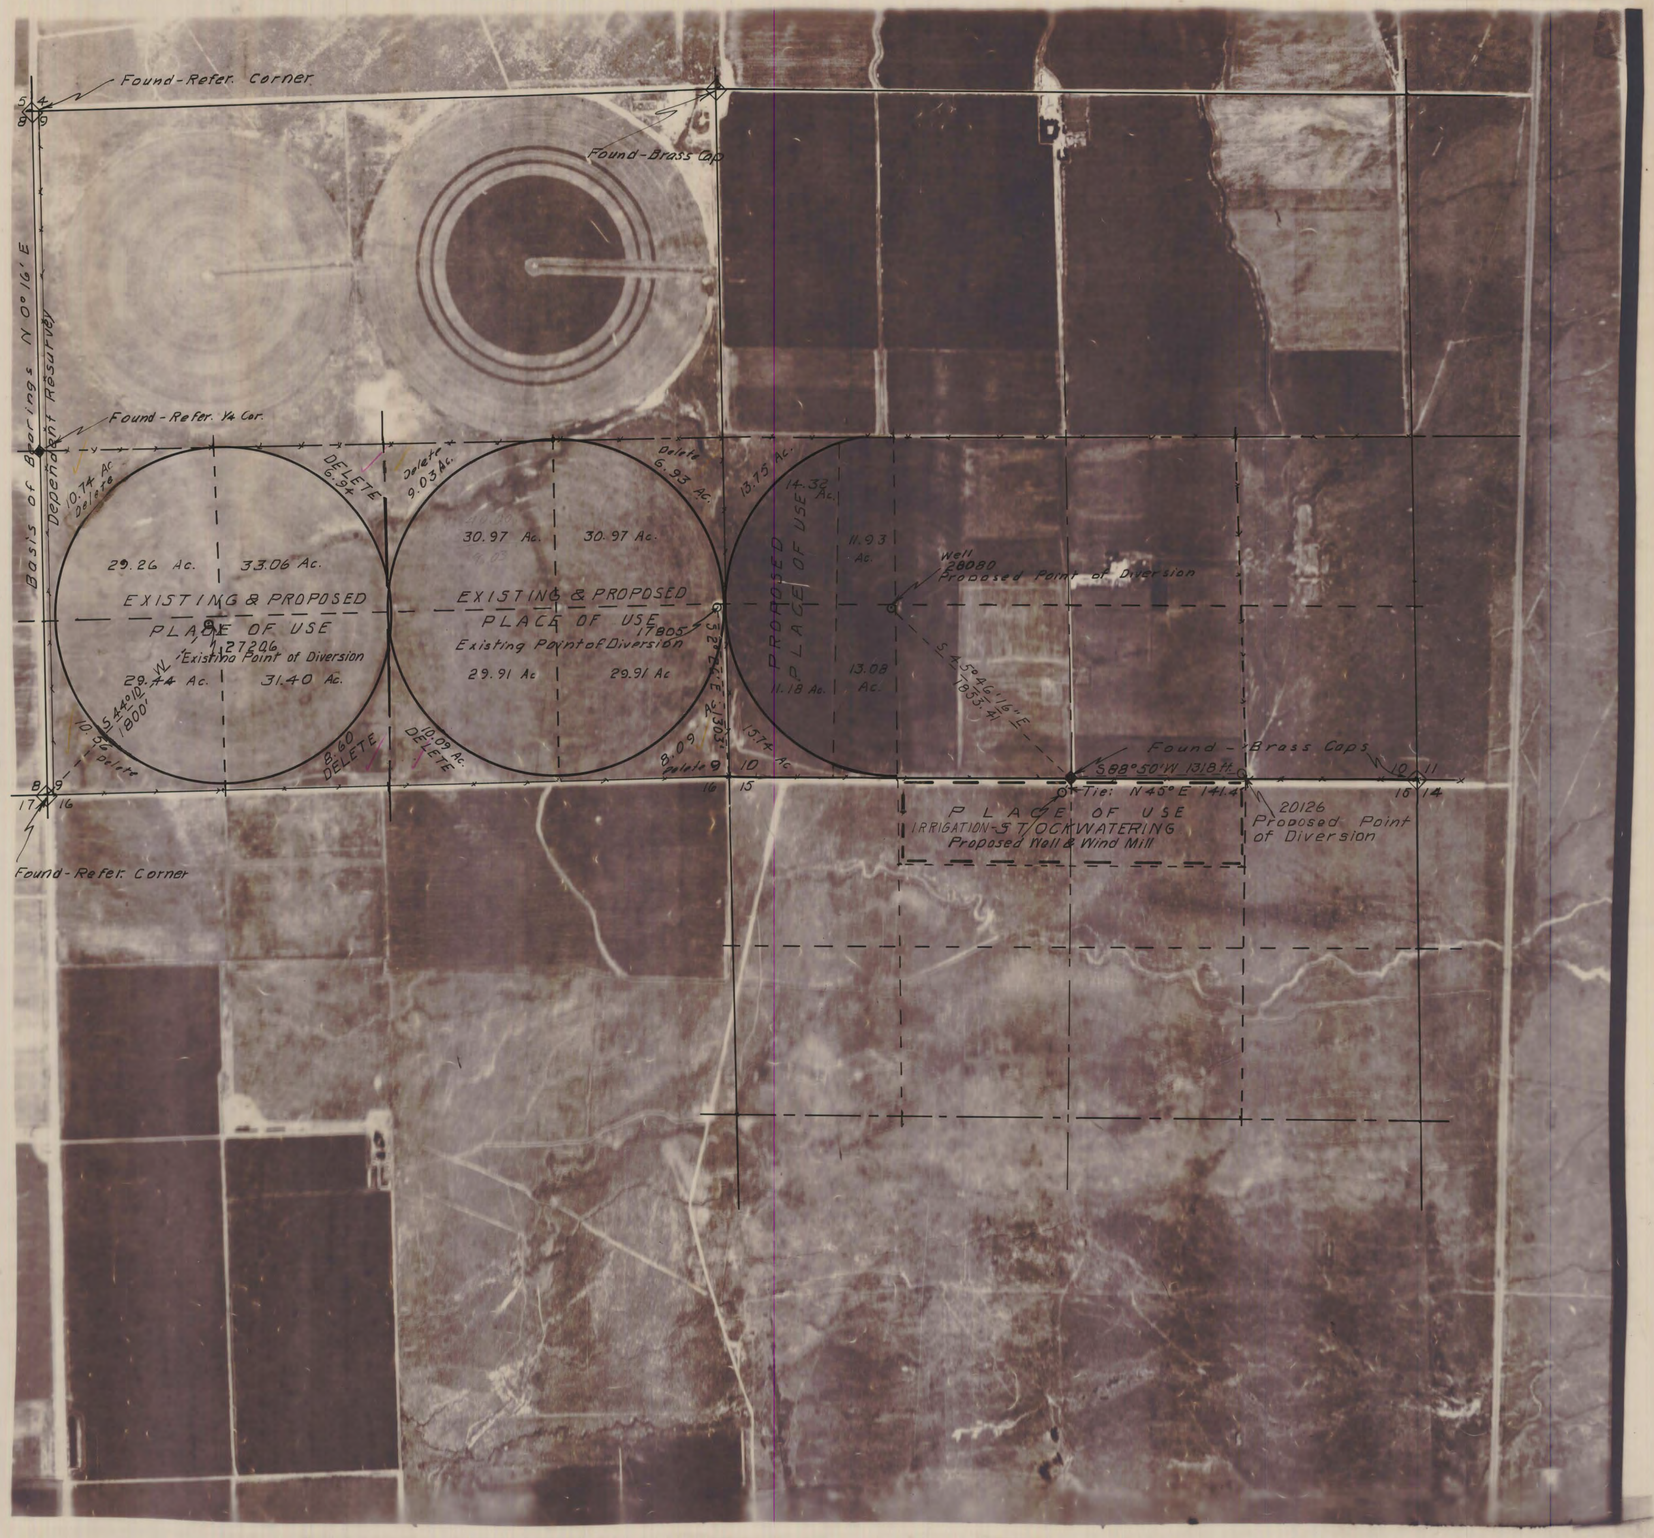

T. 42 N., R. 37 E., M.D.B.&M.

31090 CERTIFICATE No. 10333 ISSUED 9/24/82

STATE OF NEVADA] SS
COUNTY OF HUMBOLDT]

I, J. R. Caldwell, being first duly sworn, depose and say that this map, consisting of ___ sheets, has been correctly drawn to the designated scale from field notes of a survey made by me, (or under my supervision and direction), ON THE 4TH DAY OF FEBRUARY, 1977, that it truly and correctly represents the proposed location and extent of the works used to divert water from UNDERGROUND in HUMBOLDT County, by WOODROW ERIKSEN for IRRIGATION & STOCKWATERING.

That the proposed point of diversion, the location and size of the diverting channel, all reservoirs and basins, location and description of all measuring devices, and the boundary of all lands

and the location and names of all other works or streams which are crossed by or connected with said works are fully and correctly designated thereon.

J. R. CALDWELL
State Water Right Surveyor No. 276

REGISTERED PROFESSIONAL ENGINEER AND LAND SURVEYOR STATE OF NEVADA No. 626

Subscribed and sworn to before me this 9th day of February 1977

Gladys Aul
Humboldt County Recorder

COUNTY RECORDER GLADYS AUL HUMBOLDT COUNTY, NEVADA

FILED
MAR 29 1977
STATE ENGINEER'S OFFICE

Scale 1" = 600'

600 0 600 1200 1800 2400

31088-87

OFFICE STATE ENGINEER 1977 MAR 29 PM 2 24
OFFICE STATE ENGINEER 1977 MAR 18 PM 2 22
OFFICE STATE ENGINEER 1977 FEB 11 AM 11 12

J. R. Caldwell		
Winnemucca, Nevada		
Job No. 77012	By	Date
Survey	J.R.C.	2/4/77
Calculations		
Drawing	"	2/9/77
Checked		
Corrections	"	2/10/77

MAP TO ACCOMPANY

APPLICATION TO CHANGE THE POINT OF DIVERSION PLACE OF USE AND APPROPRIATE WATER

FOR IRRIGATION & STOCKWATERING
BY WOODROW ERIKSEN
FROM UNDERGROUND
IN HUMBOLDT COUNTY, NEVADA

31090 31089 31088