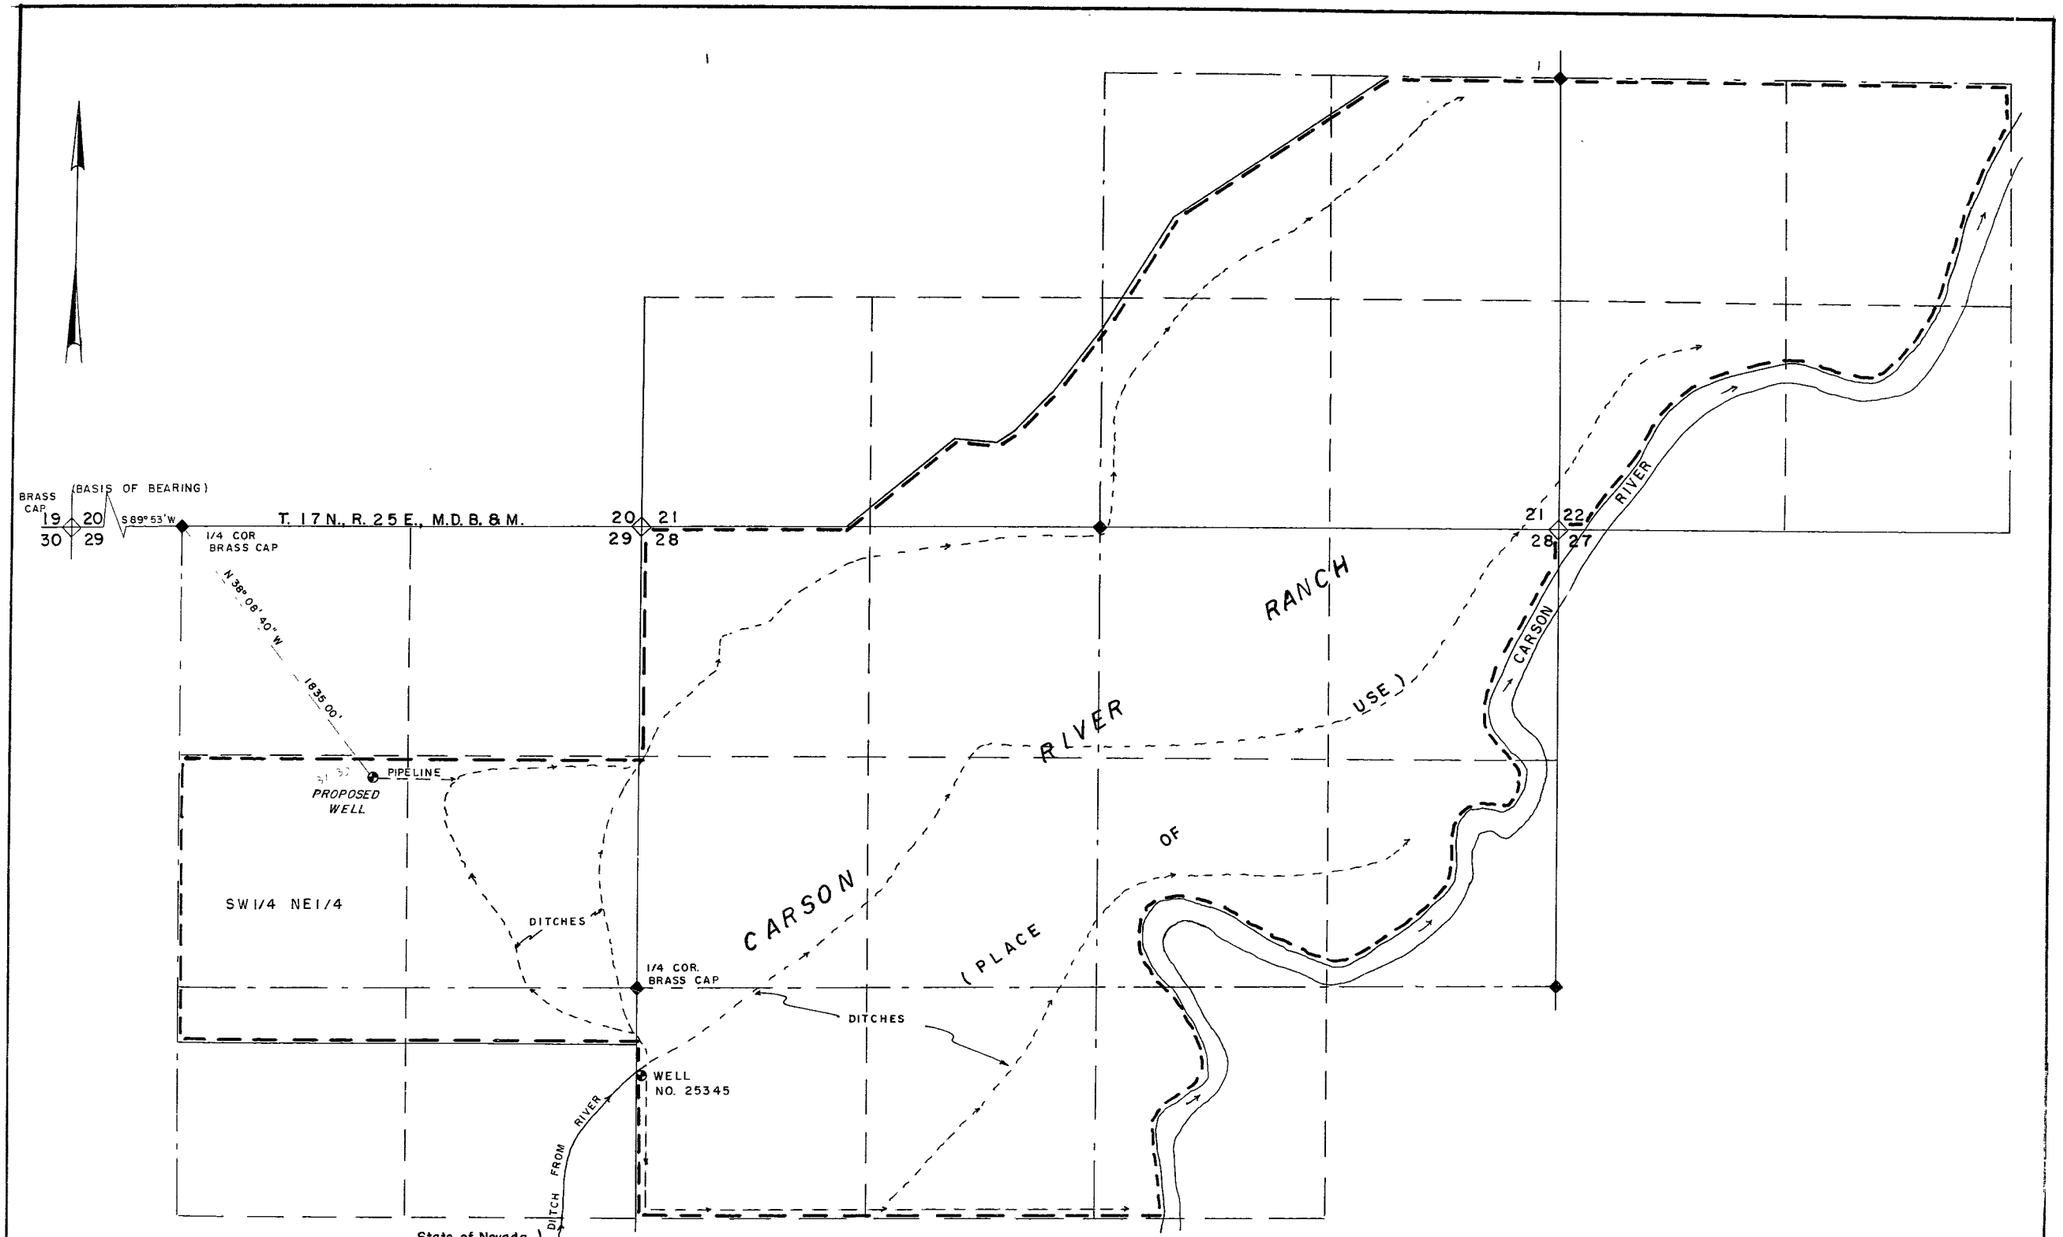

State of Nevada }
Carson City } ss.

I, Walter G. Reid, being first duly sworn, depose and say that this map, consisting of one sheet, has been correctly drawn to the designated scale from field notes of a survey made by me on February 21, 1976; that it truly and correctly represents the proposed location and extent of the works used to divert water from an underground source in Lyon County, by Carson River Ranch, Peggy Amerongen for irrigation and domestic purposes. That the proposed point of diversion, the approximate location and size of the diverting channel, all reservoirs or basins, the locations and names of all other works which will cross or connect with the proposed works, and the boundary of all lands, showing by 40-acre subdivisions the areas to be irrigated, are fully and correctly designated thereon.

Walter G. Reid
State Water Right Surveyor

Subscribed and sworn to before me this 24th day of Feb., 1977.

Jean Williams

JEAN WILLIAMS
Notary Public — State of Nevada
Carson City
My Commission Expires Sept. 24, 1977

1977 FEB 24 PM 2 49

FILED
FEB 24 1977
STATE ENGINEER'S OFFICE

SCALE - 1" = 400'

0 100 200 400 800 1200 1600 2000

MAP
TO ACCOMPANY APPLICATION
TO APPROPRIATE WATER
FOR IRRIGATION & DOMESTIC BY
CARSON RIVER RANCH, PEGGY AMERONGEN
FROM UNDERGROUND SOURCE

31130