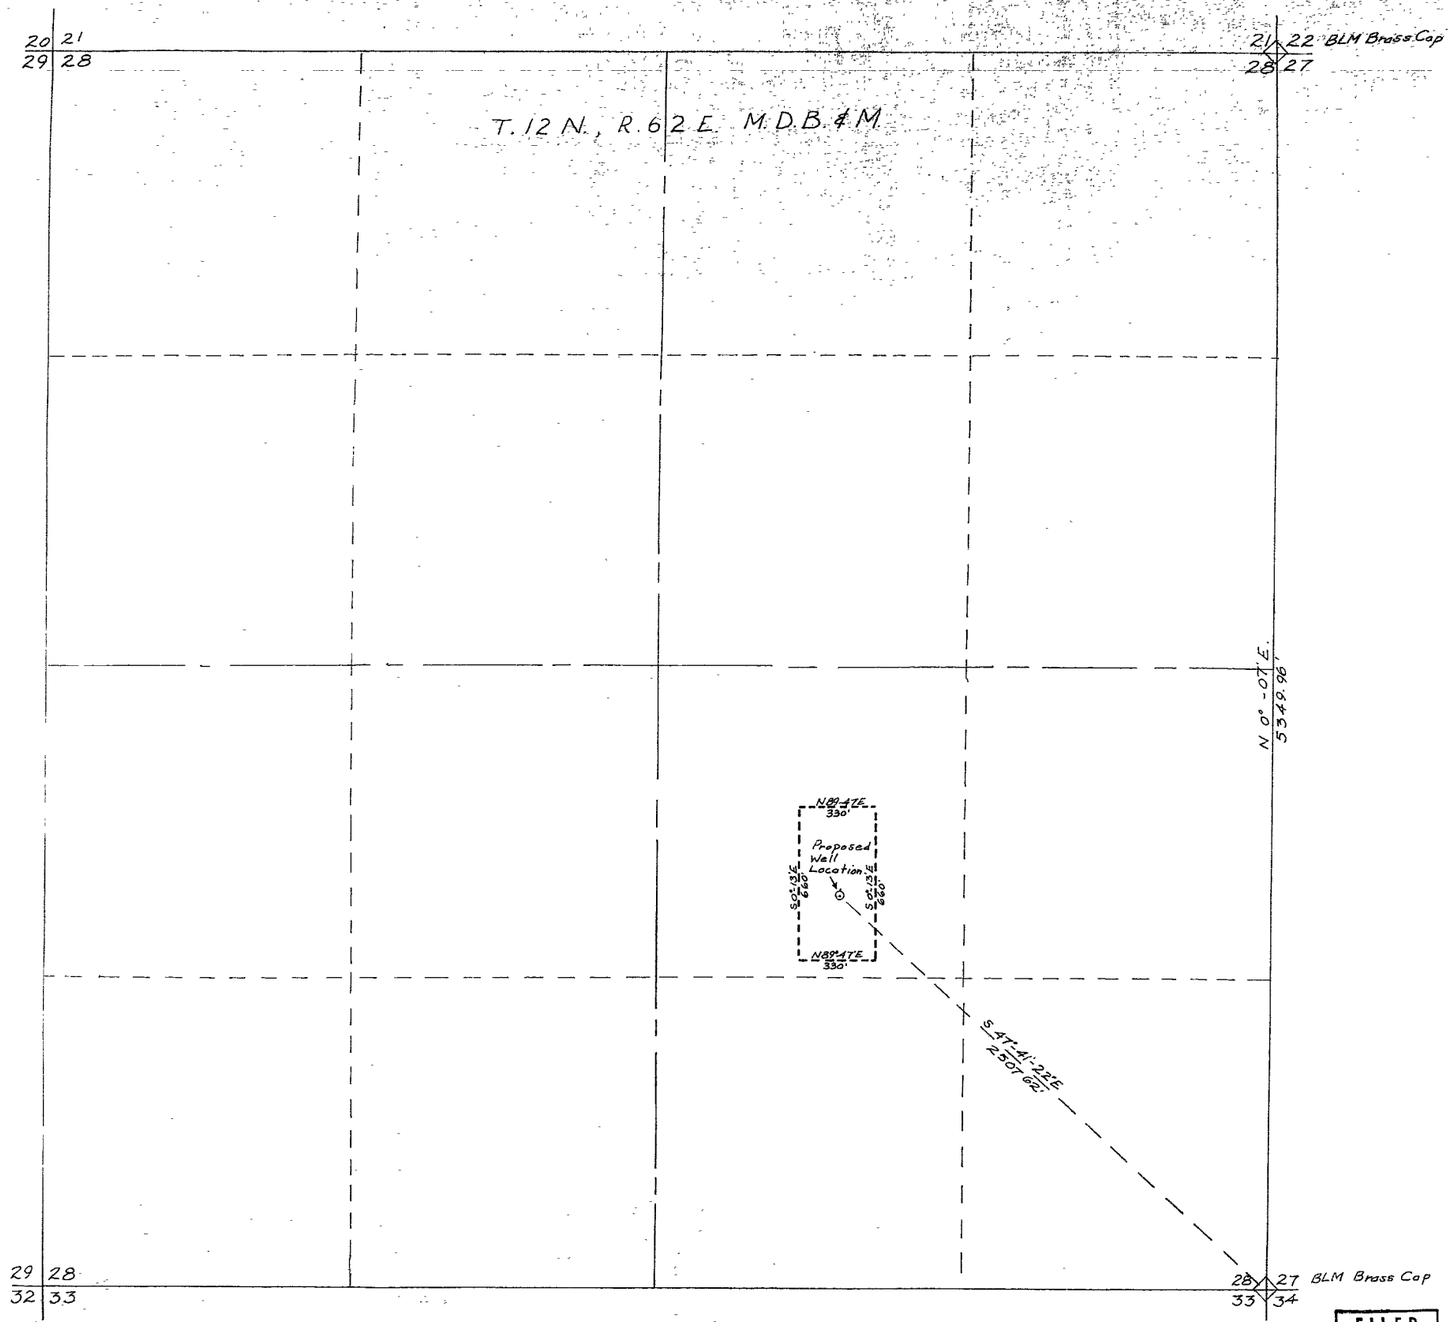

STATE OF NEVADA }
COUNTY OF WHITE PINE } S.S.

I, Gene D Clayton, being first duly sworn, depose and say that this map, consisting of one sheet, has been correctly drawn to the designated scale from field notes of a survey made under my supervision and direction, between the 6th day of February 1977, and the 7th day of February 1977, that it truly and correctly represents the proposed location and extent of the works used to divert water from underground sources in White Pine County by Gordon C Frisby for irrigation and domestic purposes that the proposed point of diversion, the approximate location and size of the diverting channel, all reservoirs or basins, the location and names of all other works which will cross or connect with the proposed works, and the boundary of all lands showing by 40-acre subdivisions the areas proposed to be irrigated are fully and correctly designated thereon

Gene D Clayton
State Water Right Surveyor

Subscribed and sworn to before me this 22nd day of February 1977
Notary Public in and for White Pine County, Nevada

Bich M. Smith

BETH M. SMITH
Notary Public State of Nevada
White Pine County
Commission Expires Sept 27 1980

N

Basis of Bearing
BLM Plat

300 0 300 600 900
Scale ~1" = 300'

FILED
FEB 28 1977
STATE ENGINEER'S OFFICE

1977 FEB 28 PM 2 46

MAP TO ACCOMPANY
APPLICATION TO APPROPRIATE WATER
FOR IRRIGATION & DOMESTIC
BY GORDON C. FRISBY
FROM UNDERGROUND SOURCES

31133