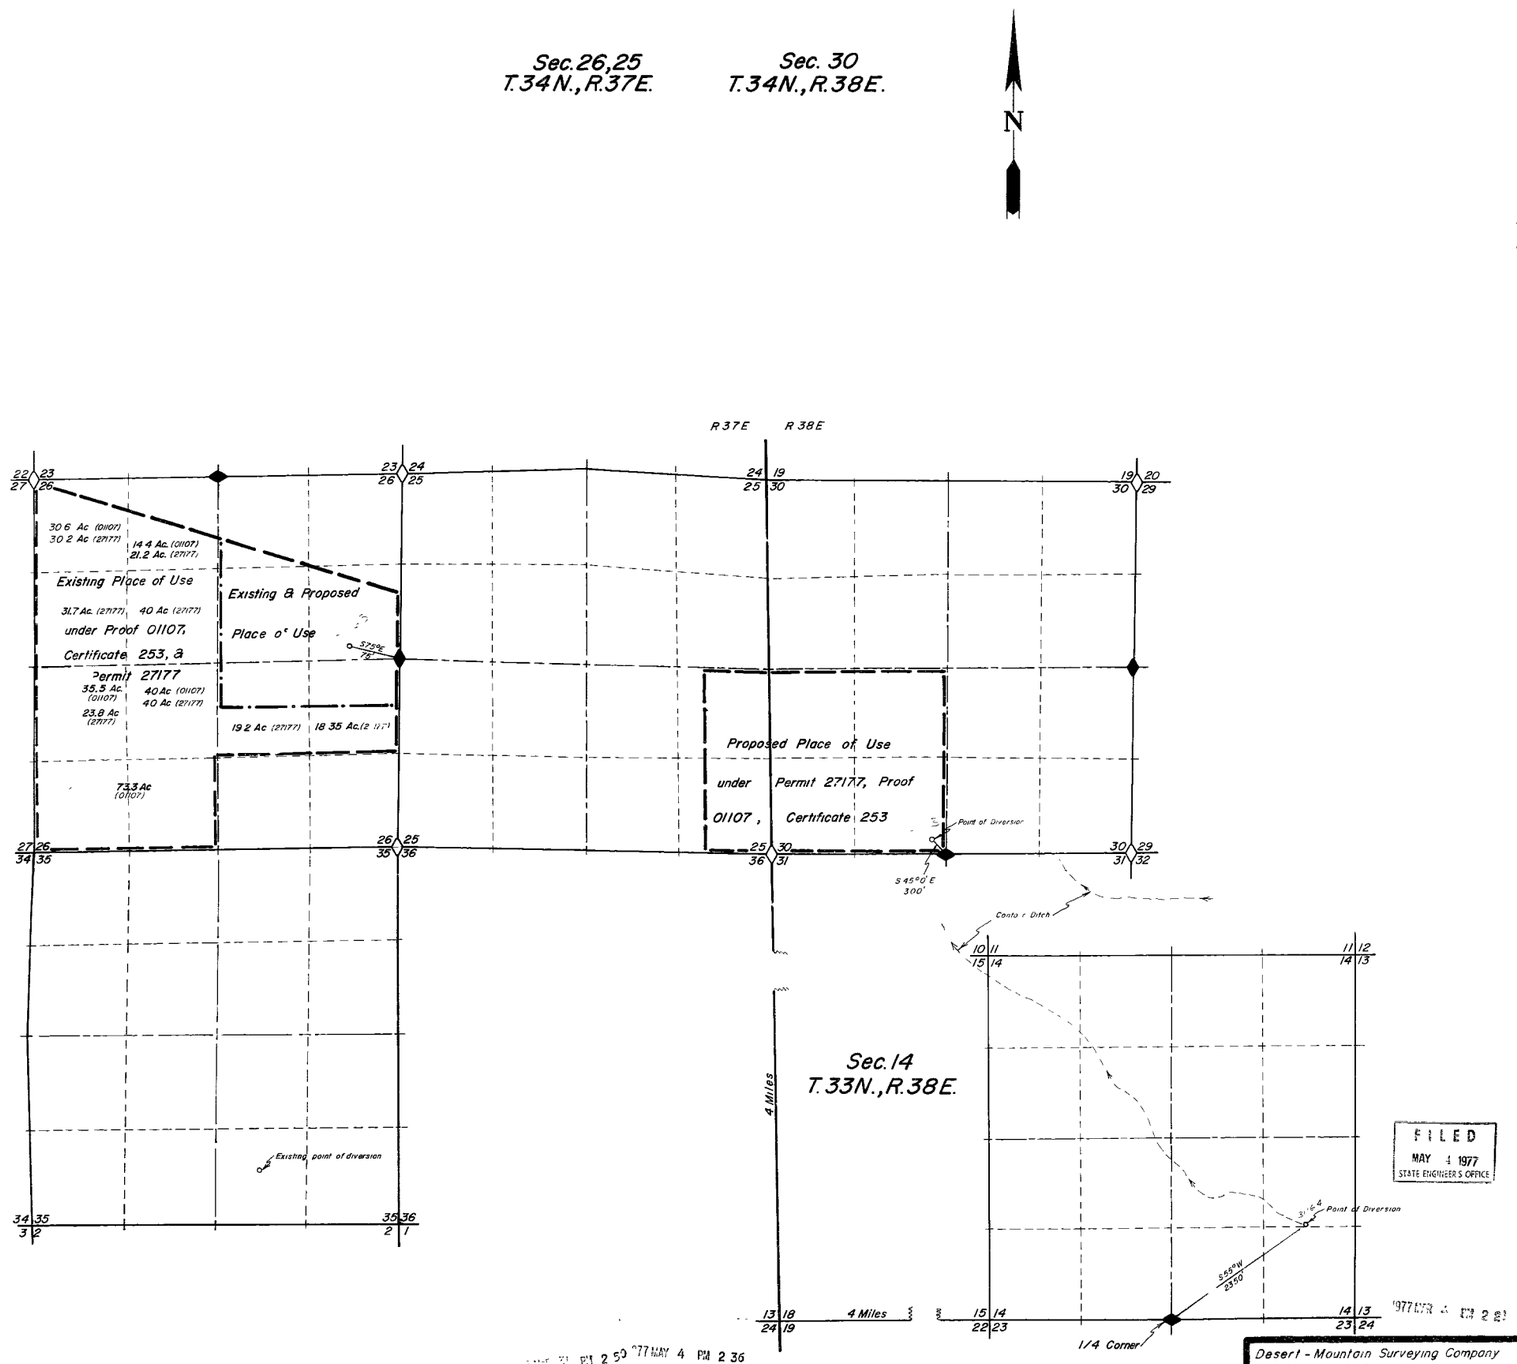

State of Nevada
County of Humboldt } SS

I, Robert N Caldwell, being first duly sworn, depose and say that this map consisting of 1 sheets has been correctly drawn from field notes of a survey made by me on the 3rd day of March 1977, that it truly and correctly represents the proposed location and extent of the works used to divert water from Sonoma Creek & Underground in Pershing County, by Donnell J & Andree Richards for Irrigation & Domestic purposes That the proposed point of diversion, the approximate location and size of the diverting channel, all reservoirs or basins, the location and names of all other works which will cross or connect with the proposed works, and the boundary of all lands, showing by 40-acre subdivisions the areas proposed to be irrigated, are fully and correctly designated thereon

Robert N Caldwell
State Water Right Surveyor No 468

Subscribed and sworn to before me this 3rd day of March 1977

Gladys Teel

Scale 1" = 1000'

0 1000' 2000' 3000' 4000'

FILED
MAY 4 1977
STATE ENGINEER'S OFFICE

1977 MAY 4 PM 2 21

1977 MAY 4 PM 2 36

Desert - Mountain Surveying Company
530 Melarkey St Room 201
Winnemucca, Nevada 89445
(702) 623-5340

Map

To Accompany Application to Change the Point of Diversion and Place of Use

By Donnell J. & Andree Richards

From Sonoma Creek and Underground

Pershing County Nevada

31164 31183