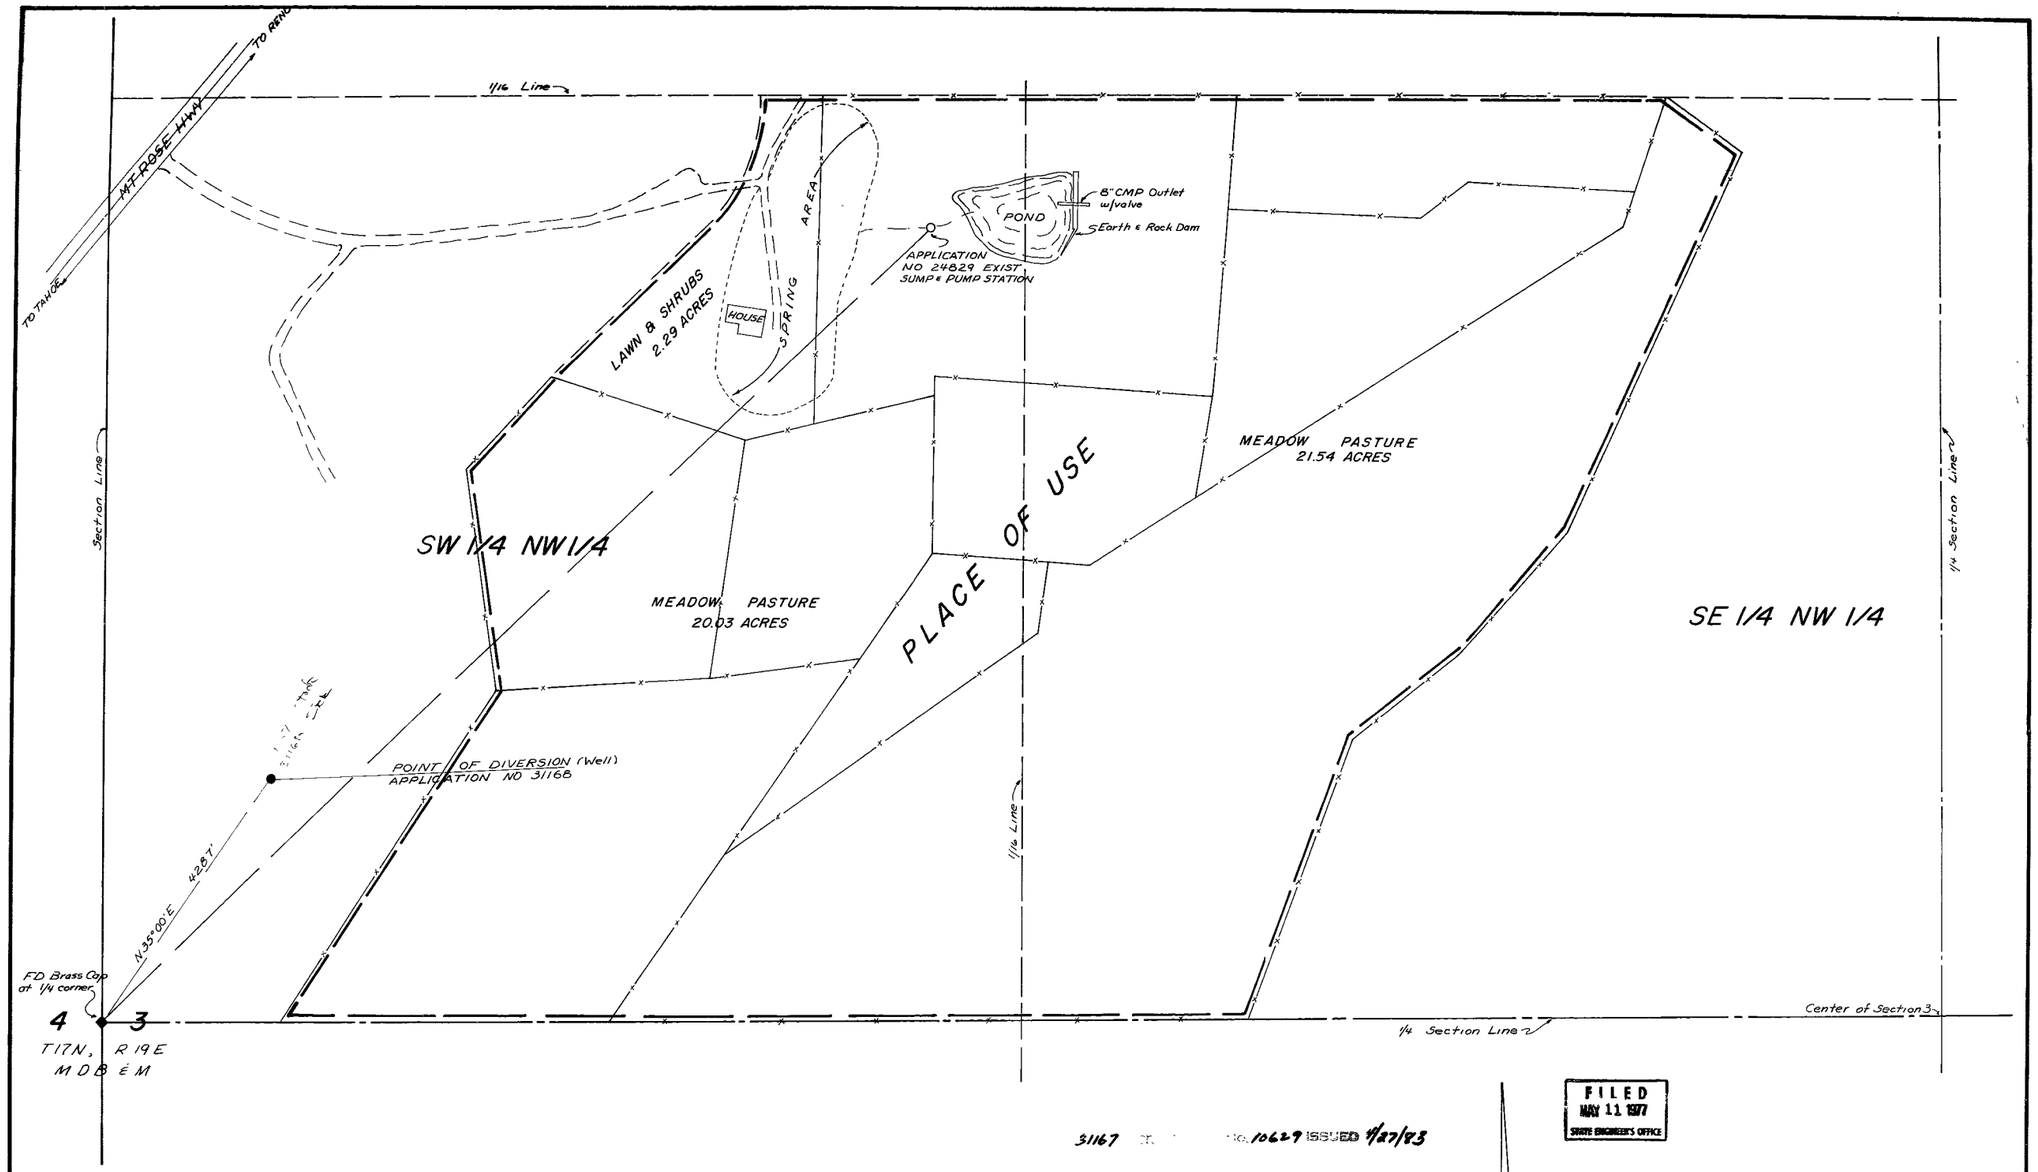

31167 No. 10629 ISSUED 4/27/83

FILED
MAY 11 1977
STATE ENGINEER'S OFFICE

Basis of Bearings Magnetic Variation = 18°00'

SCALE: 1" = 100'

0 100 200 300 400

CULTURAL MAP TABULATION

SECTION	SUBDIVISION	TOWNSHIP	RANGE	CULTIVATED ACREAGE	DESCRIPTION OF CULTURE
3	SW 1/4 NW 1/4	17N	19E	2.29	Lawn & Shrubs
3	SW 1/4 NW 1/4	17N	19E	20.03	Meadow Pasture
3	SW 1/4 NW 1/4	17N	19E	21.54	Meadow Pasture

I, E P Osgood, Jr being first duly sworn, depose and say that this map, consisting of 1 sheet, has been correctly drawn to the designated scale from field notes of a survey made by me on April 10, 1977, that it truly and correctly represents the location and extent of the works used to divert water from underground sources in Washoe County, by Alexander S Walker for irrigation & domestic purposes under Application No 31168 That the point of diversion, the location, size of the diverting channel, location and description of all measuring devices, the location and extent of lands owned or controlled by the applicant upon which water applied for under Application No 31168 is used, together with the area and kind of culture in each 40 acre subdivision, and the location and names of all other works or streams which are crossed by or connected with said works are fully and correctly designated thereon

E P Osgood Jr.
E P Osgood Jr (St Water Right Sur. 294)

Subscribed to and sworn to before me on this 6th day of May, 1977

Marvin Hamrick
Notary Public

MARVIN HAMRICK
Notary Public — State of Nevada
Washoe County
My Commission Expires May 8, 1979

N

MAP TO ACCOMPANY APPLICATION TO APPROIATE WATER AND PROOF OF BENIFICIAL USE UNDER APPLICATION NO. 31168 FOR IRRIGATION AND DOMESTIC USE BY

ALEXANDER S. WALKER

FROM UNDERGROUND SOURCES
MAY 1977
E.P. OSGOOD, JR, ST. WTR. RT. SUR. NO. 294

31168 31167