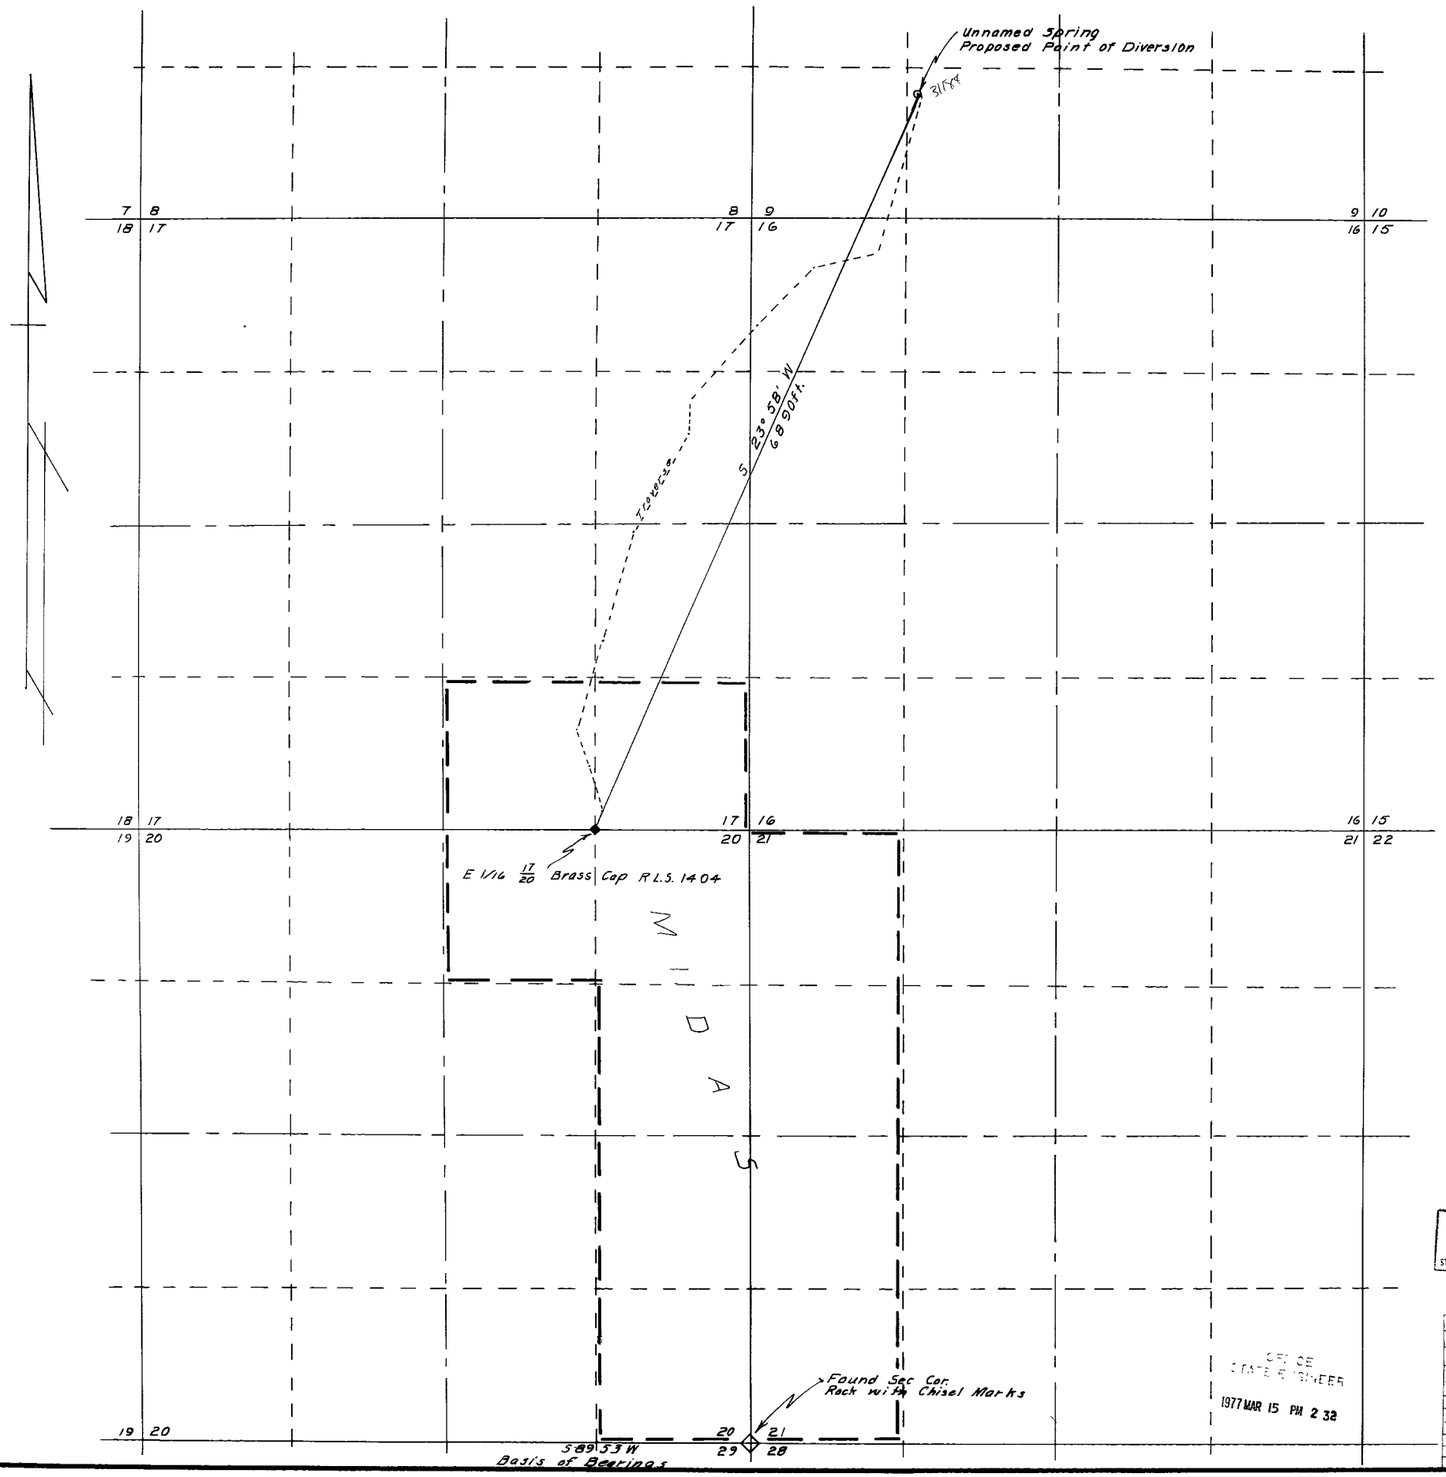

STATE OF NEVADA
COUNTY OF HUMBOLDT } S.S.

I, J. R. Caldwell, being first duly sworn, depose and say that this map, consisting of 1 sheets, has been correctly drawn to the designated scale from the notes of a survey made by me or under my supervision and direction) ON THE 12th DAY OF MARCH 1977 that it truly and correctly represents the proposed location and extent of works used to divert water from UNNAMED SPRING in ELKO County by JOHN F. SABIN to QUASI-MUNICIPAL

That the proposed point of diversion, the location and size of the diverting channel, all reservoirs and basins, location and description of all measuring devices and the boundary of all lands

and the location and names of all other works or streams which are crossed by or connected with said works are fully and correctly designated thereon.

J. R. Caldwell
State Water Right Surveyor No 276

Subscribed and sworn to before me this 14th day of March 1977

Ruth Mulvaney
Recorder - Auditor

Scale 1 600

600 0 600 1200 1800 2400

FILED
MAR 1 . 1977
STATE ENGINEER'S OFFICE

OFFICE
STATE ENGINEER
1977 MAR 15 PM 2 32

J. R. Caldwell		
Winnemucca Nevada		
Job No 77022	By	Date
Survey	J.R.C.	3/12/77
Calculations	"	3/14/77
Drawing	"	
Checked		
Corrections		

MAP TO ACCOMPANY
APPLICATION TO APPROPPIATE WATER

FOR QUASI-MUNICIPAL
BY JOHN F. SABIN
FROM UNNAMED SPRING
IN ELKO COUNTY, NEVADA

31184