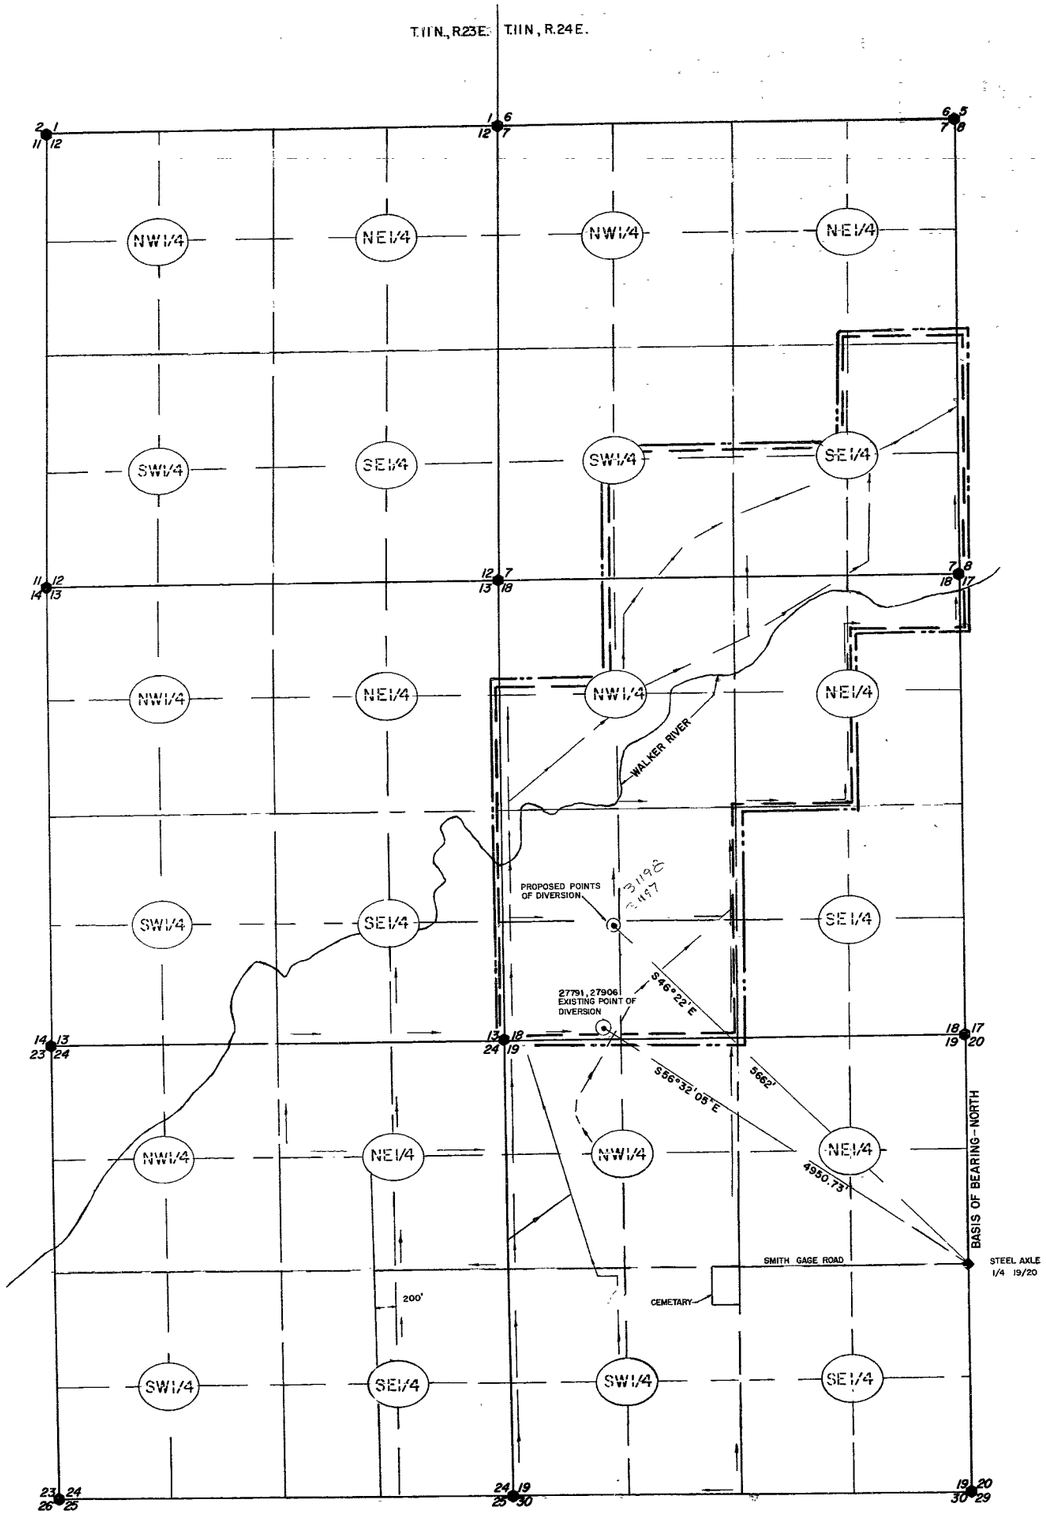

PORTIONS OF SECTIONS 13 & 24, T.11N., R 23E & SECTIONS 7, 18 & 19, T. 11N., R 24E MDB&M LYON COUNTY, NEVADA

N

LEGEND:

- DRAIN DITCHES
- PLACE OF USE (PROPOSED)
- EXISTING PLACE OF USE

STATE OF NEVADA
COUNTY OF DOUGLAS SS.

I, B J. VASEY, being first duly sworn, depose and say that this map, consisting of one (1) sheet, has been correctly drawn to the designated scale from field notes of a survey made by me on the eighth day of December, 1976; that it truly and correctly represents the proposed location and extent of the works used to divert water from drain ditch sources in Lyon County, Nevada, by the DOUBLE J. A LAND AND LIVESTOCK COMPANY for irrigation purposes. That the proposed points of diversion, the approximate location and size of the diverting channel, all reservoirs or basins, the location and names of all other works, and the boundary of all lands, showing by forty-acre subdivisions the areas proposed to be irrigated, are fully and correctly designated thereon

B J Vasey
State Water Right Surveyor No. 306

Subscribed and sworn to before me this 28th day of February, 1977
Notary Public in and for Douglas County, Nevada.

Marilyn Vasey

MARILYN VASEY
NOTARY PUBLIC STATE OF NEVADA
DOUGLAS COUNTY
My Commission Expires May 5, 1977

SCALE 1" = 800'

800 0 800 1600

FILED
MAR 18 1977
STATE ENGINEER'S OFFICE

OFFICE
STATE ENGINEER
1977 MAR 18 PM 3 32

31197

MAP
TO ACCOMPANY APPLICATION
TO CHANGE THE POINT OF DIVERSION
UNDER PERMIT NO.
27791 & 27906
FOR IRRIGATION PURPOSES
DOUBLE J.A.
LAND & LIVESTOCK CO.
FROM DRAIN DITCHES IN
LYON COUNTY, NEVADA.

31198 31197