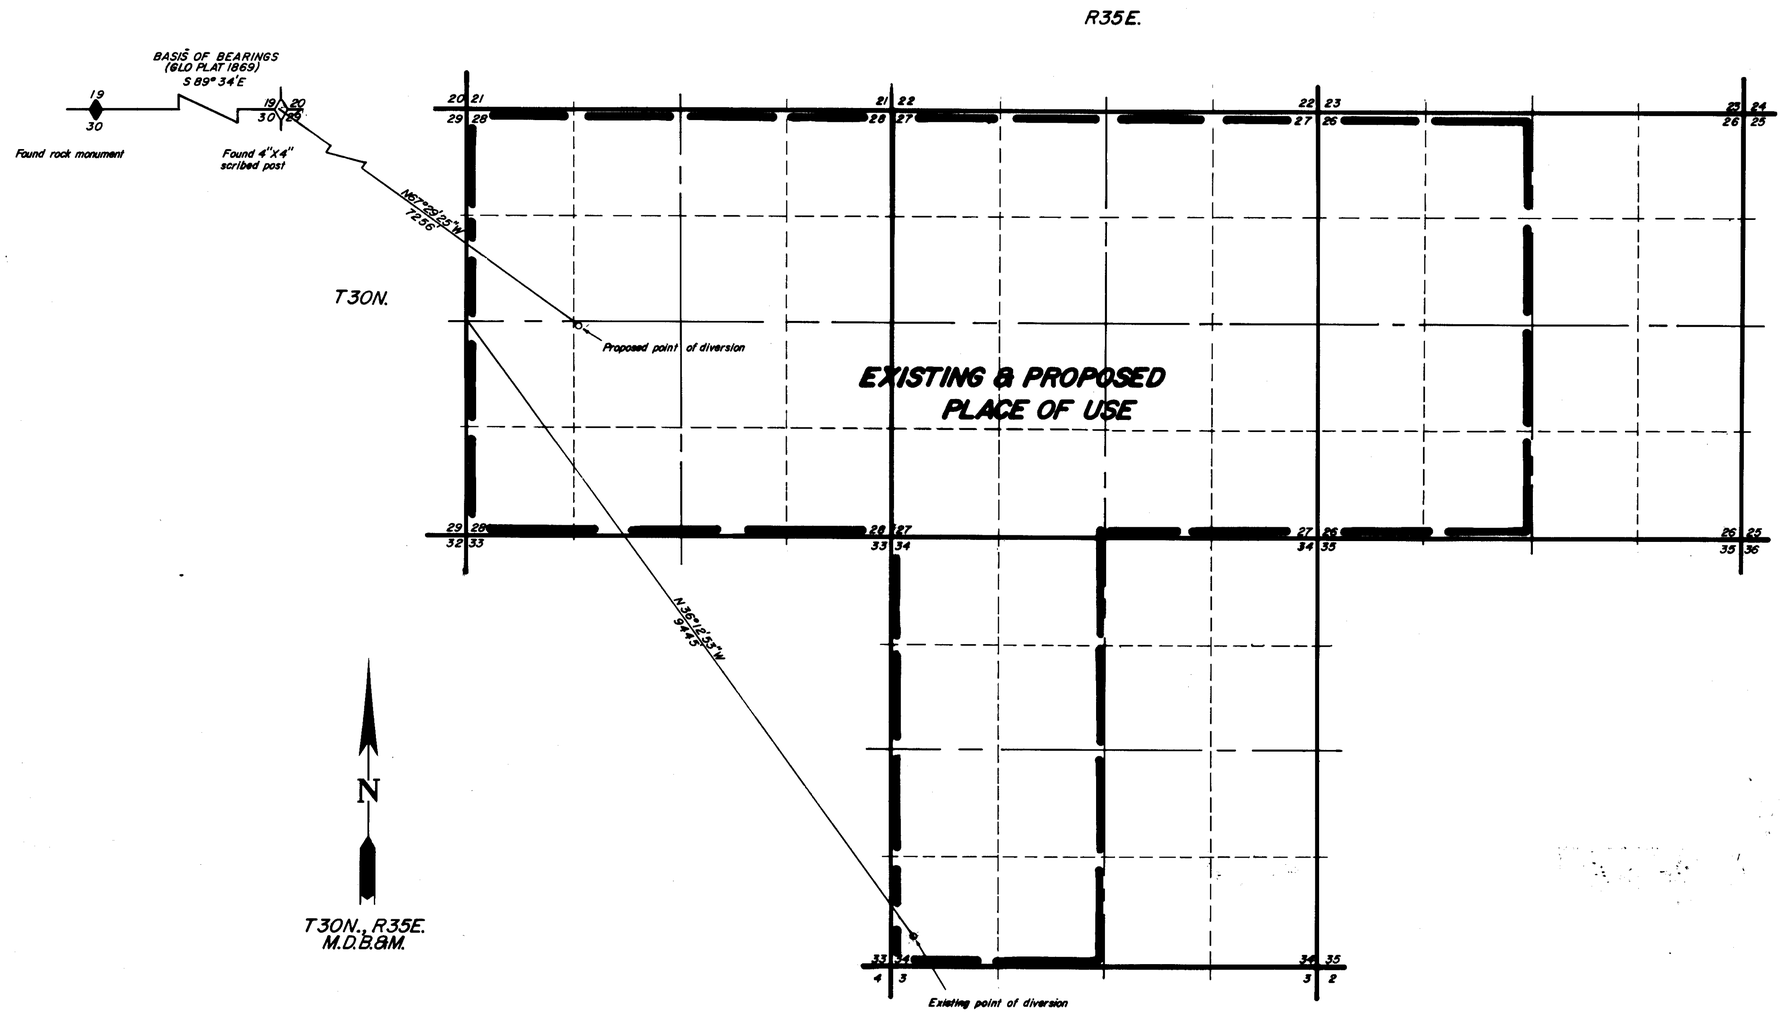

State of Nevada
County of Humboldt } S.S.

I, Robert N. Caldwell, being first duly sworn, depose and say that this map consisting of ONE sheets, has been correctly drawn from field notes of a survey made by me 14th Day of March, 1977, that it truly and correctly represents the proposed location and extent of the works used to divert water from UNDERGROUND in PERSHING County, by ROBERT DON & RUTH E. KNIGHT for IRRIGATION purposes. That the proposed point of diversion, the approximate location and size of the diverting channel, all reservoirs or basins, the location and names of all other works which will cross or connect with the proposed works, and the boundary of all lands, showing by 40-acre subdivisions the areas proposed to be irrigated, are fully and correctly designated thereon.

Robert N. Caldwell
State Water Right Surveyor No. 468

Subscribed and sworn to before me this 17th day of March 1977.

Sharon Bankofier

[redacted]

Scale 1" = 1000'

1000 0 1000 2000 3000 4000

FILED
MAR 21 1977
STATE ENGINEER'S OFFICE

REGISTERED LAND SURVEYOR - STATE OF NEVADA
ROBERT N. CALDWELL
8233

STATE ENGINEER
1977 MAR 21 PM 2 00

Desert - Mountain Surveying Company
530 Melarkey St. Room 201
Winnemucca, Nevada 89445
(702) 623-5340

MAP

To accompany application to change the point of diversion under permit no. 29063

By ROBERT DON & RUTH E. KNIGHT
FROM UNDERGROUND
IN PERSHING COUNTY