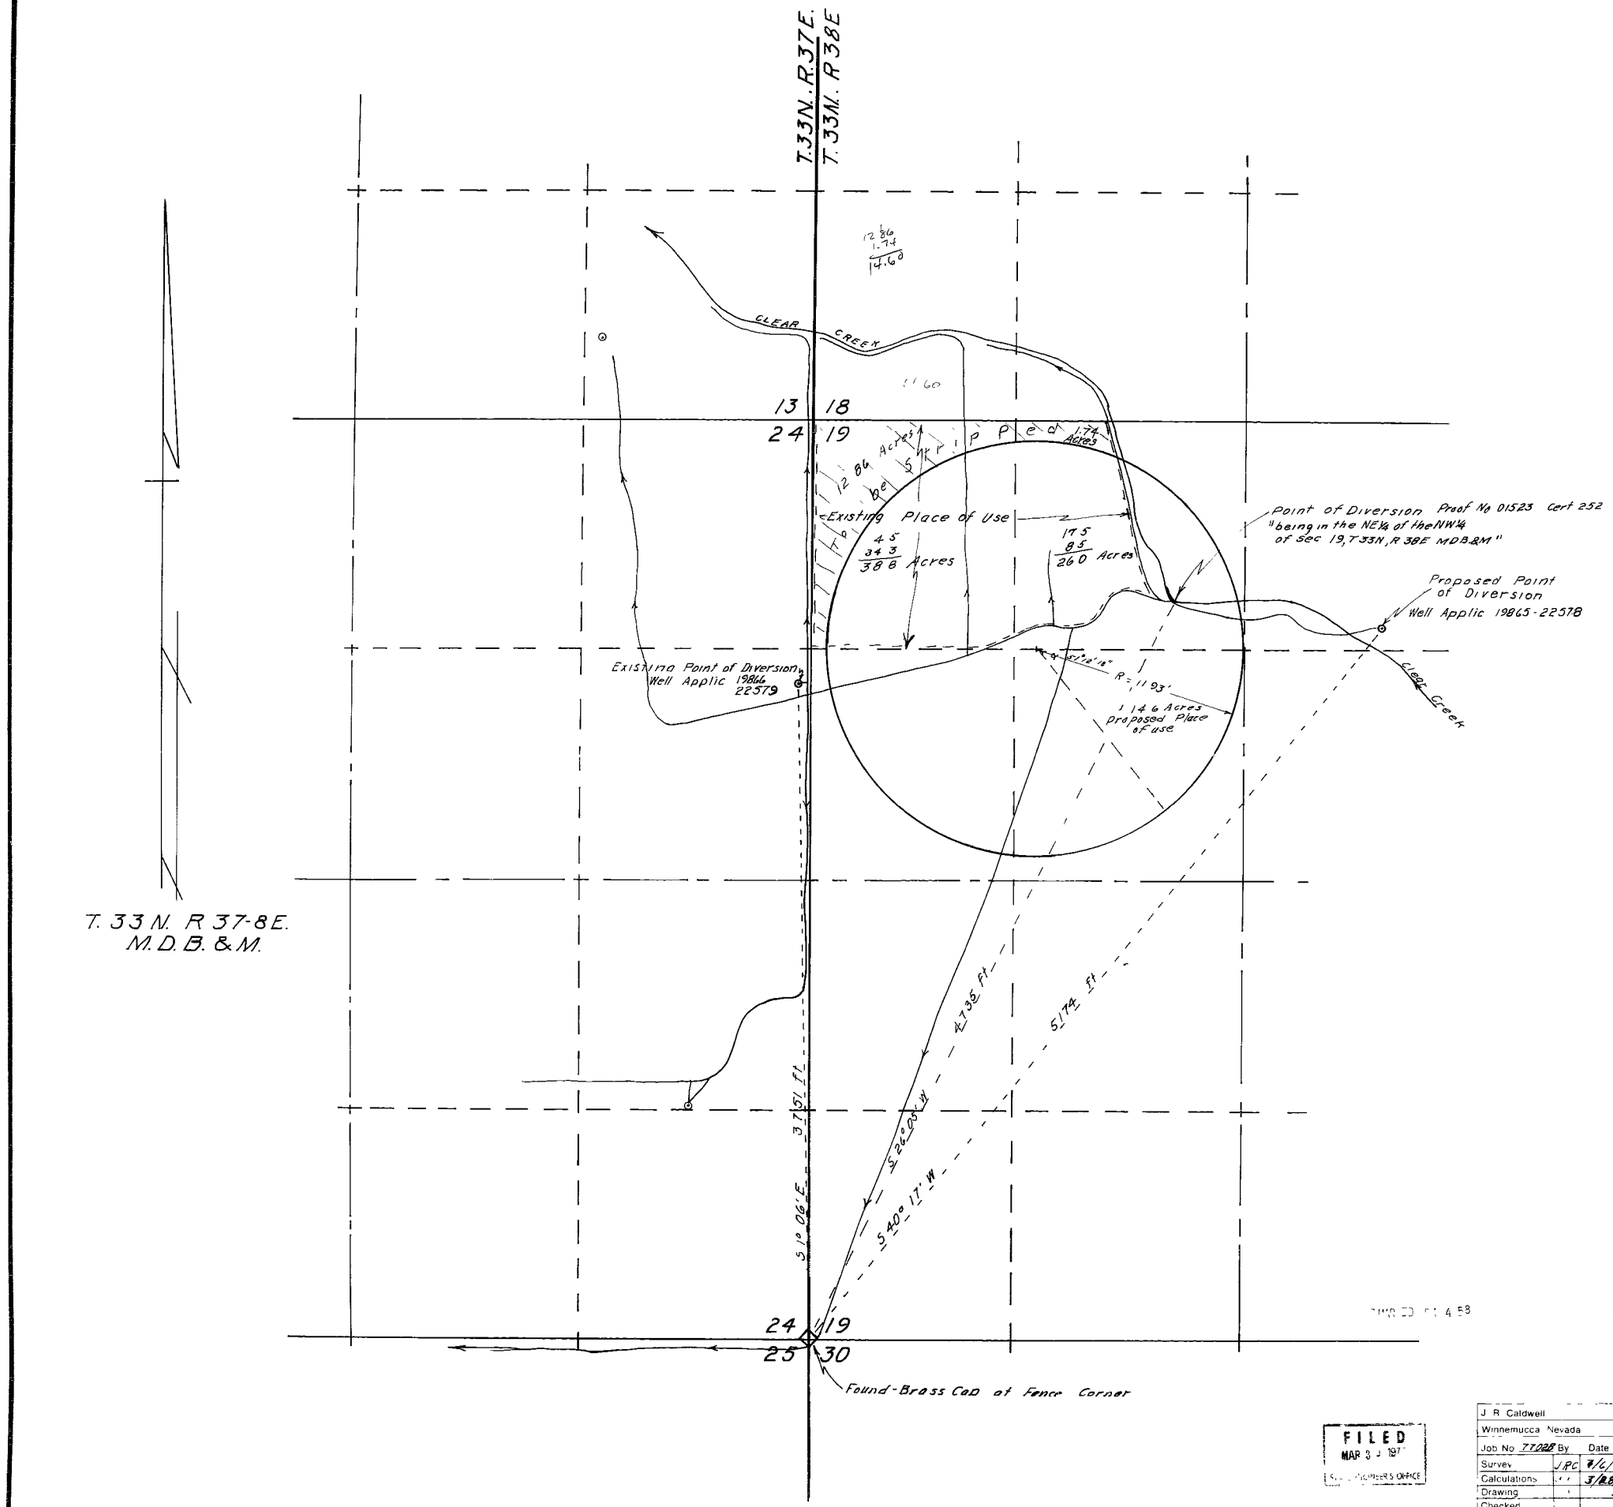

STATE OF NEVADA
COUNTY OF HUMBOLDT

BETWEEN THE 6TH DAY OF JULY AND THE 1ST DAY OF Oct 1976

UNDERGROUND

~~HUMBOLDT~~ Pershing GREAT WESTERN AGRONOMICS, INC

IRRIGATION & DOMESTIC

SHOWING BY 40-ACRE SUBDIVISIONS THE LANDS TO BE IRRIGATED

Subscribed and sworn to before me this 25 day of March 1977

HUMBOLDT COUNTY RECORDER

Scale 1" = 400'

400 0 400 800 1200 1600

FILED
MAR 3 1977
SECRETARY OF STATE

J R Caldwell		
Winnemucca Nevada		
Job No 77028	By	Date
Survey	JRC	7/6/76
Calculations		3/28/77
Drawing		
Checked		
Corrections		

MAP TO ACCOMPANY

APPLICATION TO CHANGE THE PLACE OF USE

FOR IRRIGATION & DOMESTIC

BY GREAT WESTERN AGRONOMICS, INC.

FROM CLEAR CREEK

IN PERSHING COUNTY, NEVADA

31242