SECTION 18, T. 16 N., R. 58 E., M.D. MER.

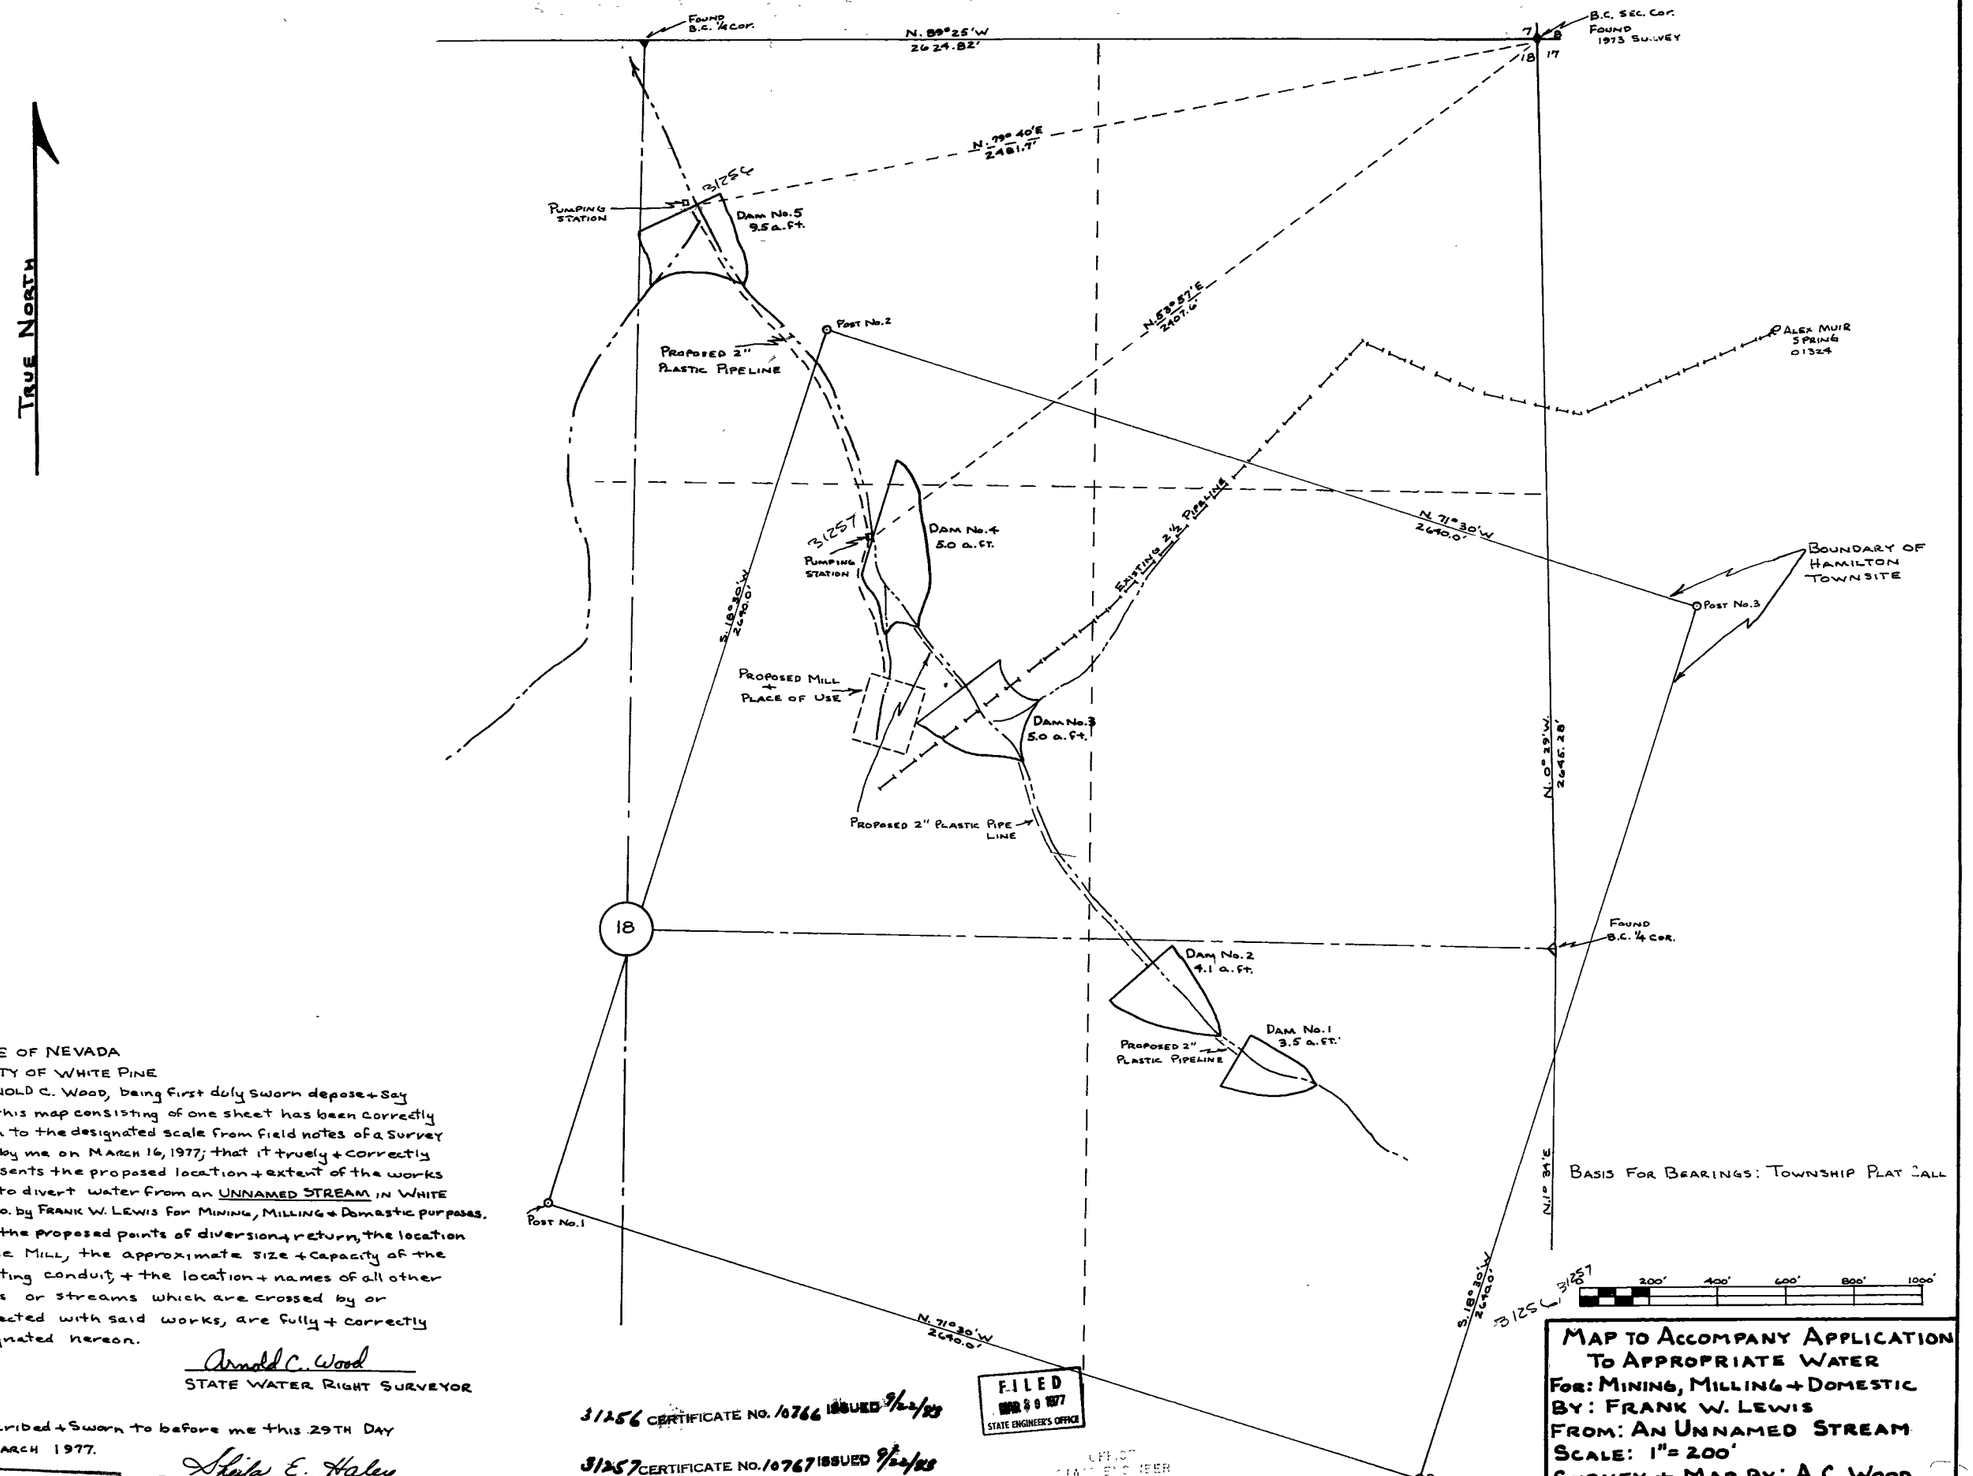

STATE OF NEVADA
COUNTY OF WHITE PINE

I, ARNOLD C. WOOD, being first duly sworn depose & say that this map consisting of one sheet has been correctly drawn to the designated scale from field notes of a survey made by me on MARCH 16, 1977; that it truely & correctly represents the proposed location & extent of the works used to divert water from an UNNAMED STREAM IN WHITE PINE Co. by FRANK W. LEWIS for MINING, MILLING & Domestic purposes. That the proposed points of diversion, return, the location of the MILL, the approximate size & capacity of the diverting conduit, & the location & names of all other works or streams which are crossed by or connected with said works, are fully & correctly designated hereon.

Arnold C. Wood
STATE WATER RIGHT SURVEYOR

Subscribed & Sworn to before me this 29TH DAY OF MARCH 1977.

Sheila E. Haley
Notary Public in & for WASHOE Co. NEV.

SHEILA E. HALEY
Notary Public — State of Nevada
County of Washoe
My Commission Expires August 3, 1980

31256 CERTIFICATE NO. 10766 ISSUED 9/22/88

31257 CERTIFICATE NO. 10767 ISSUED 9/22/88

FILED
MAR 29 1977
STATE ENGINEER'S OFFICE

1977 MAR 29 PM 4 16

MAP TO ACCOMPANY APPLICATION TO APPROPRIATE WATER
FOR: MINING, MILLING & DOMESTIC
BY: FRANK W. LEWIS
FROM: AN UNNAMED STREAM
SCALE: 1" = 200'
SURVEY & MAP BY: A.C. WOOD
R.L.S. 3144 MAR. 1977

31257 31256