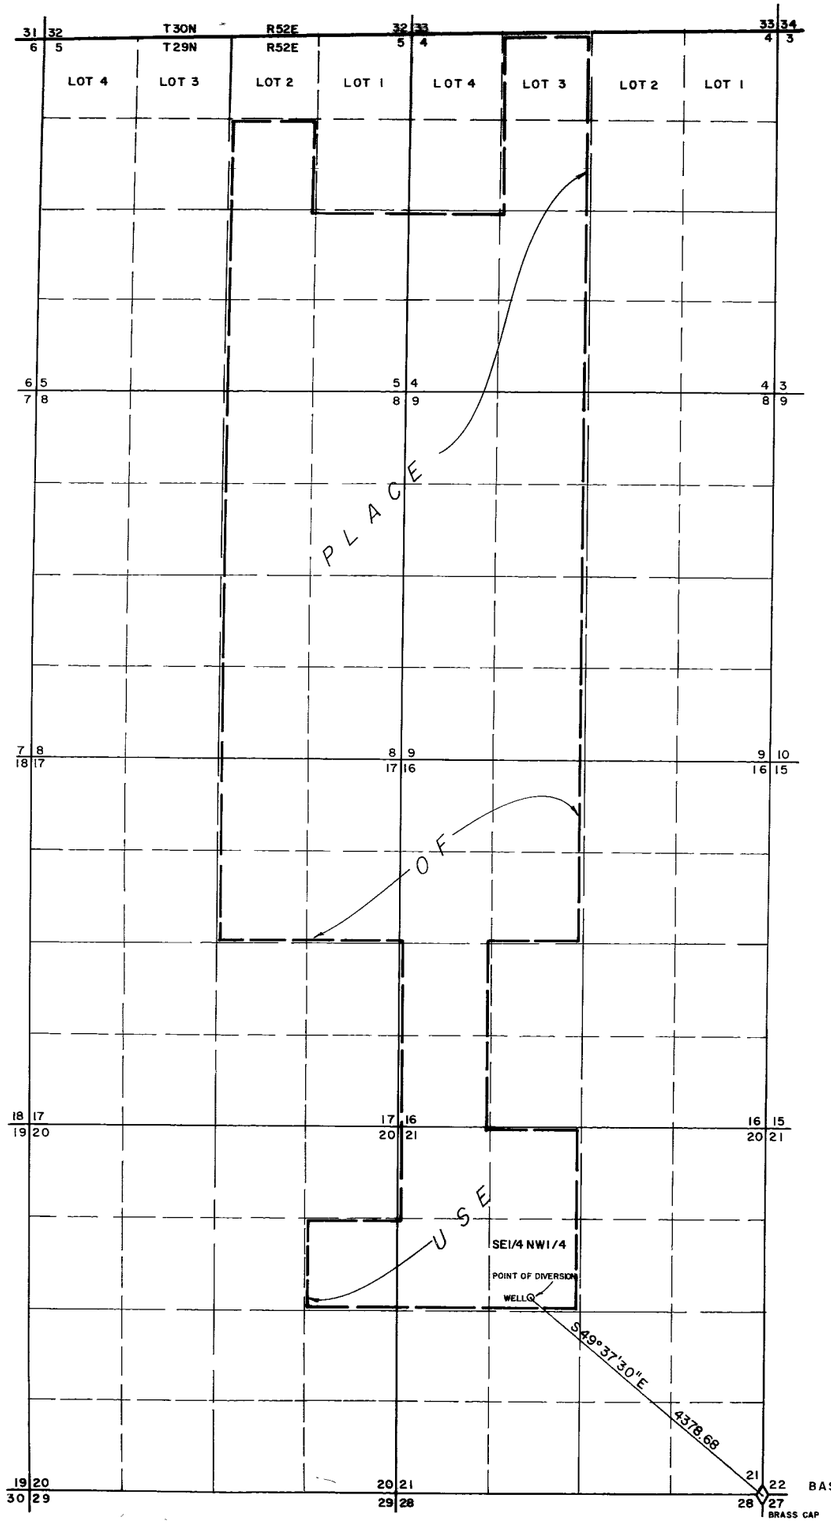

STATE OF NEVADA
COUNTY OF ELKO } SS

I, ALAN S BOYACK, BEING FIRST DULY SWORN, DEPOSE AND SAY THAT THIS MAP, CONSISTING OF ONE SHEET, HAS BEEN CORRECTLY DRAWN TO THE DESIGNATED SCALE FROM FIELD NOTES OF A SURVEY MADE UNDER MY SUPERVISION AND DIRECTION, ON THE 24TH DAY OF MARCH, 1977, THAT IT TRULY AND CORRECTLY REPRESENTS THE PROPOSED LOCATION AND EXTENT OF THE WORKS USED TO DIVERT WATER FROM AN UNDERGROUND SOURCE IN EUREKA COUNTY, BY JOE PIERETTI FOR IRRIGATION PURPOSES. THAT THE PROPOSED POINT OF DIVERSION, THE APPROXIMATE LOCATION AND SIZE OF THE DIVERTING CHANNEL, ALL RESERVOIRS OR BASINS, THE LOCATION AND NAMES OF ALL OTHER WORKS WHICH WILL CROSS OR CONNECT WITH THE PROPOSED WORKS, AND BOUNDARY OF ALL LANDS, SHOWING BY 40-ACRE SUBDIVISIONS THE AREAS PROPOSED TO BE IRRIGATED, ARE FULLY AND CORRECTLY DESIGNATED THEREON.

Alan S. Boyack
STATE WATER RIGHTS SURVEYOR NO. 358

SCALE 1" = 1000'
0 500 1000 2000 3000 4000 5000

FILED
MAR 31 1977
STATE ENGINEER'S OFFICE

SUBSCRIBED AND SWORN TO BEFORE ME THIS 31 DAY OF March, 1977

Wylma West
NOTARY PUBLIC IN AND FOR ELKO COUNTY, NEVADA

WYLMA WEST
Notary Public - State of Nevada
Elko County, Nevada
Commission Expires April 9, 1977

BASIS OF BEARING: MAGNETIC

OFFICE
STATE ENGINEER
1977 MAR 31 PM 2 51

MAP

TO ACCOMPANY APPLICATION TO APPROPRIATE WATER
FOR
IRRIGATION
BY
JOE PIERETTI
FROM AN UNDERGROUND SOURCE

BOYACK SURVEYING ELKO, NEVADA W-77012

31265