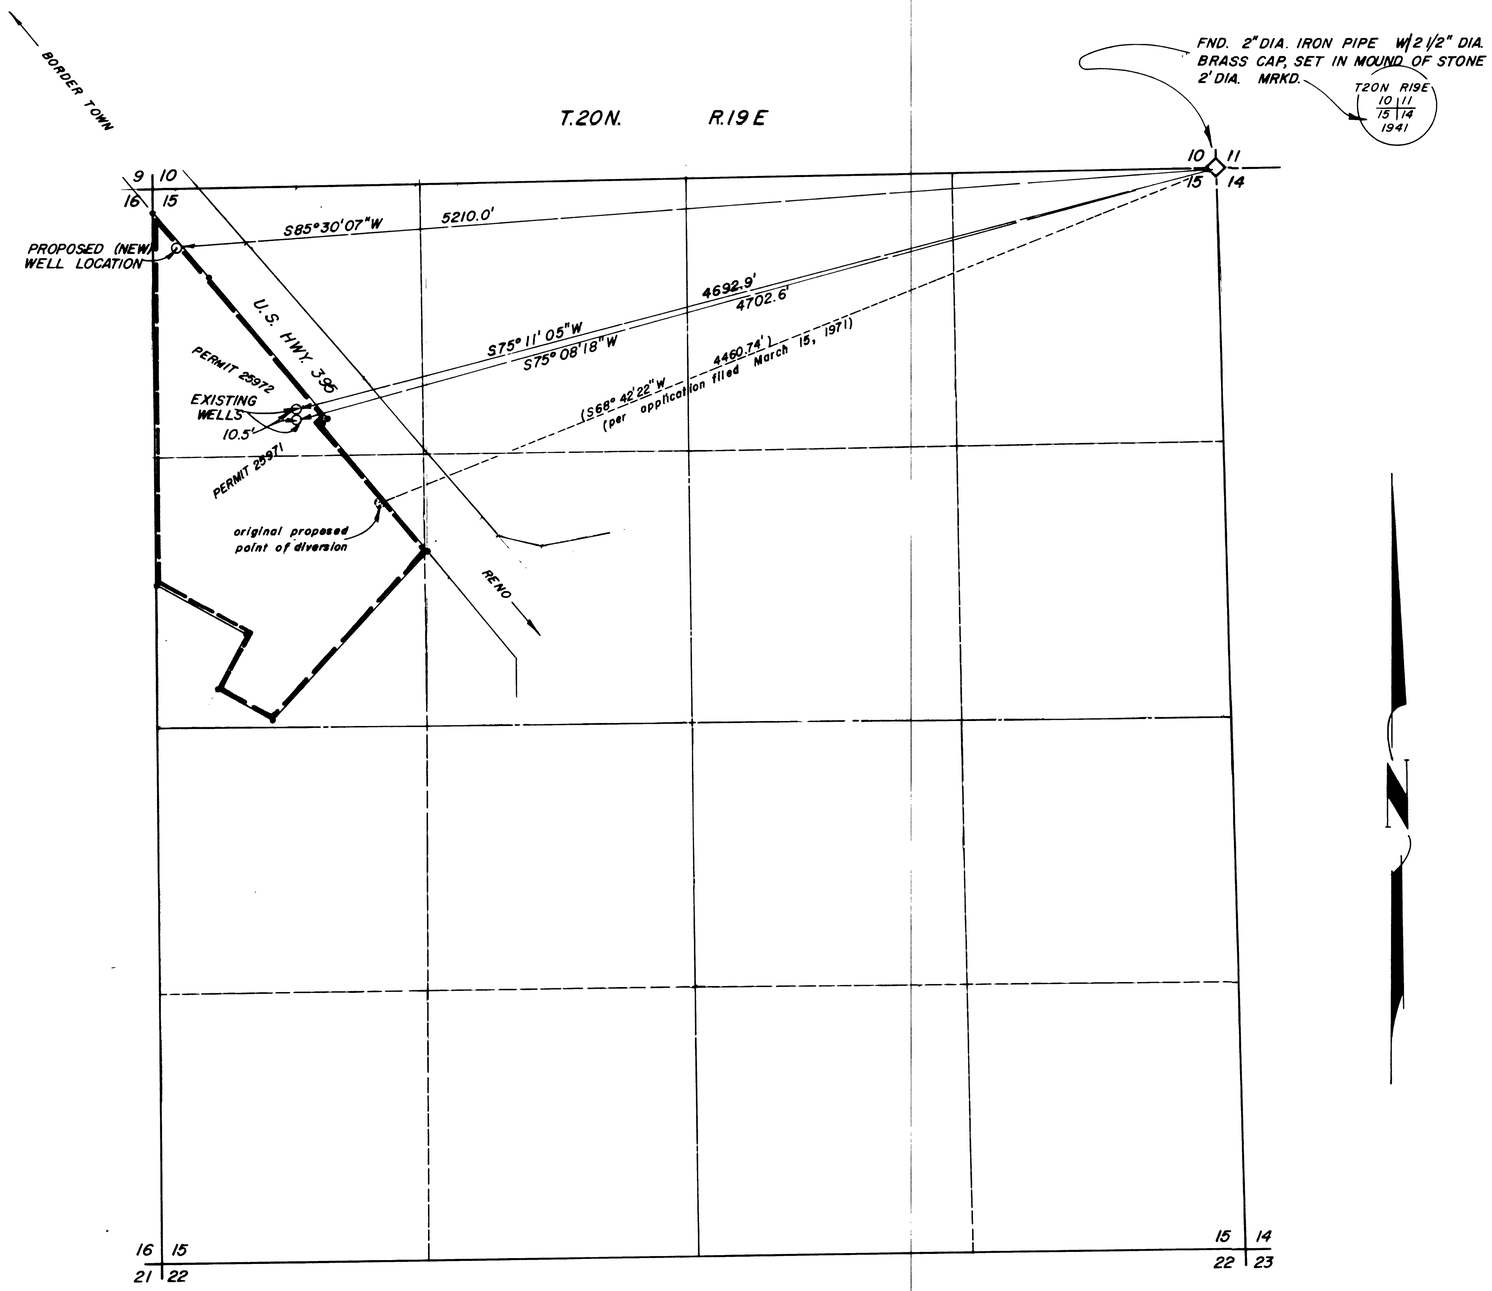

State of Nevada
County of Washoe S.S.

I, Ronald L. Cooper, being first duly sworn, depose and say that this map, consisting of one sheet, has been correctly drawn to the designated scale from field notes of a survey made by me on the 26th day of March, 1977; that it truly and correctly represents the proposed location and the existing and extent of the works used to divert water from underground source in Washoe County, by Carlsberg Mobile Home Properties, LTD.-73, a California Limited Partnership, for Quasi-municipal purposes (Domestic purposes). The boundary of all land showing by 40 acre subdivision and the place of use, are fully and correctly designated thereon.

Ronald L. Cooper, State Water Right Surveyor, No. 461

Subscribed and sworn to before me, this 29th day of March 1977. Notary Public in and for Washoe County, Nevada.

Notary: Ellen M. Naumann

ELLEN M. NAUMANN
Notary Public - State of Nevada
Washoe County
My Commission Expires Mar. 30, 1980

BASIS BEARING = SOLAR OBSERVATION

SCALE 1" = 400'

0 500 1000 1500 2000

FILED
APR 11 1977
STATE ENGINEER'S OFFICE

1977 APR 11 PM 2 29

CERTIFICATE No. 9436 ISSUED 8-11-80

31287

MAP
TO ACCOMPANY APPLICATION TO CHANGE POINT OF DIVERSION, FROM UNDER GROUND SOURCE, EXISTING UNDER PERMIT NO. 25972
BY: CARLSBERG MOBILE HOME PROPERTIES LTD.-73
FOR: QUASI MUNICIPAL (DOMESTIC) PURPOSES
LOCATED IN THE W.1/2 OF THE N.W. 1/4 OF SECT. 15, T.20N., R.19E., M.D.B. & M., WASHOE COUNTY, NEV.

68060 67604 67016 66957 [redacted] 31287