BASIS OF BEARING: PER B.L.M. DEPENDENT RESURVEY PLAT 1986

Scale 1" = 600'

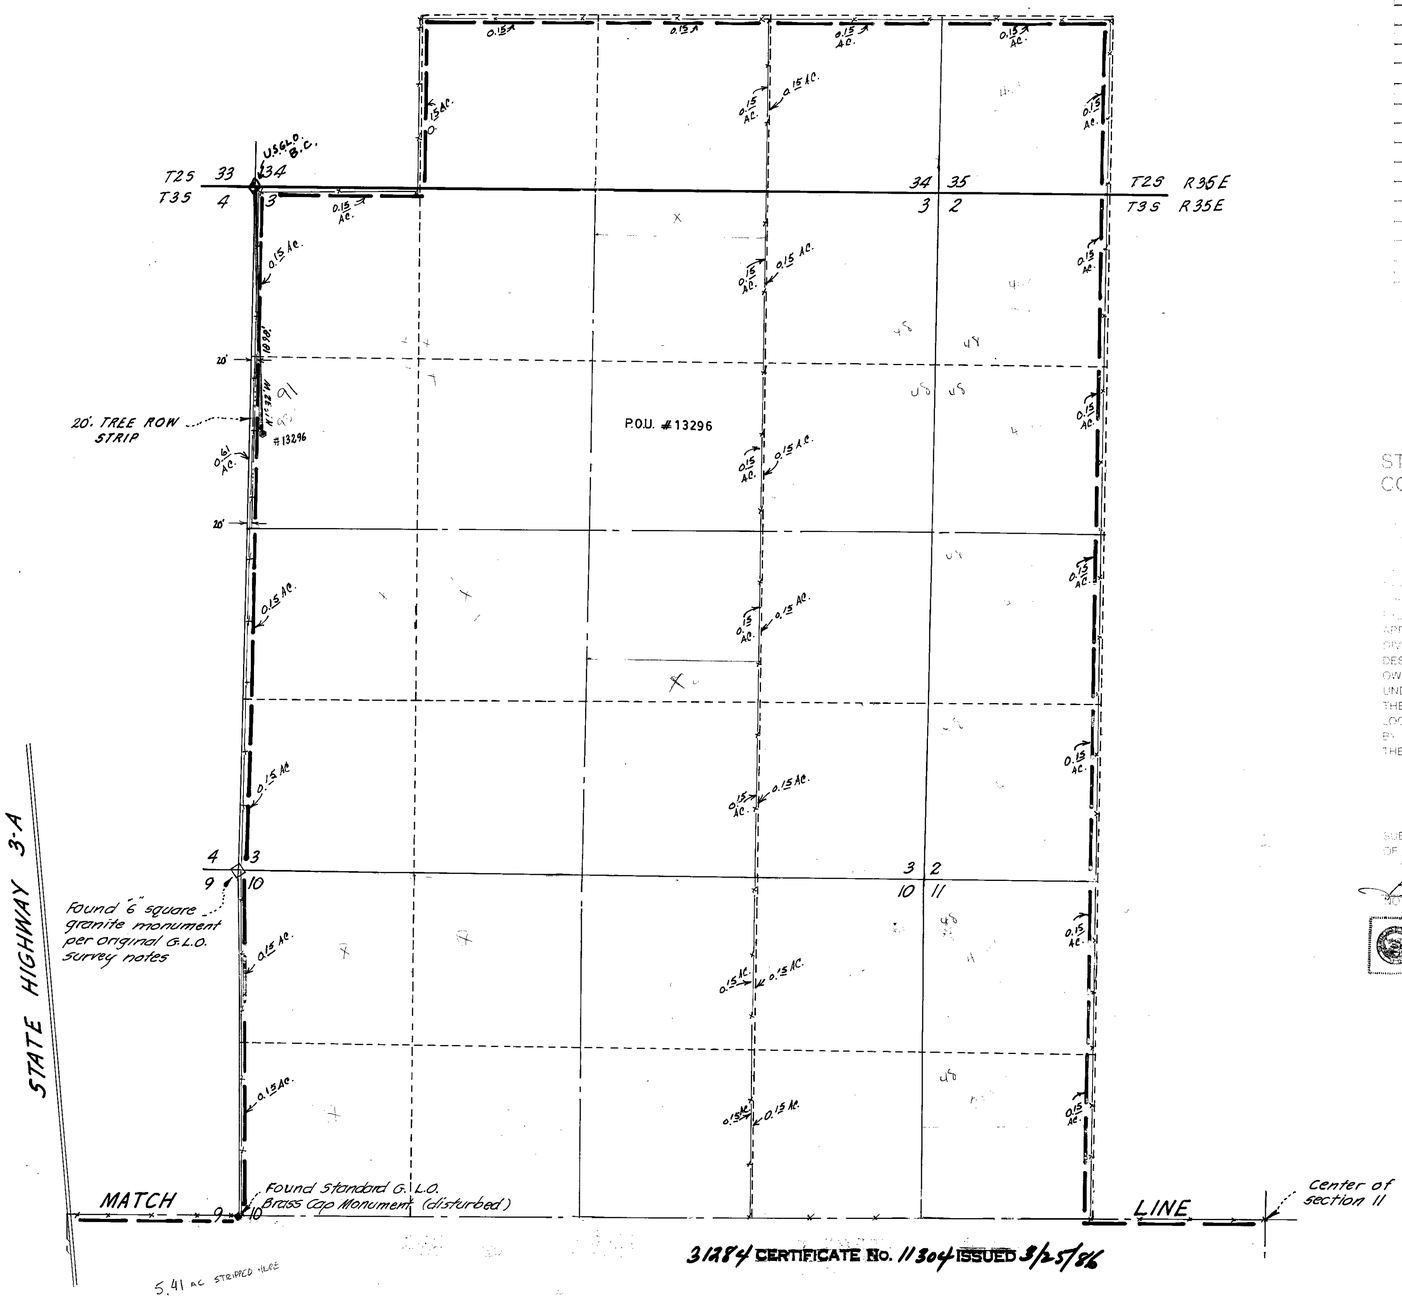

31284 CERTIFICATE No. 11304 ISSUED 3/25/86

CULTURAL MAP TABULATION

SECTION	SUBDIVISION	TWN	RGE	CULTIVATED ACREAGE	DESCRIPTION OF CULTURE	DATE OF FIRST CULTURE
15	E½ NE¼ NW¼	3S	35E	19.77	A	
"	E½ SE¼ NW¼	"	"	20.00	A	
"	NW¼ NE¼	"	"	40.00	A	
"	NE¼ NE¼	"	"	40.00	A.	
"	SW¼ NE¼	"	"	39.24	A.	
"	SE¼ NE¼	"	"	39.24	A.	
14	NW¼ NW¼	"	"	39.85	A.	
"	NE¼ NW¼	"	"	39.70	A.	
"	SW¼ NW¼	"	"	39.24	A.	
"	SE¼ NW¼	"	"	38.94	A.	

STATE OF NEVADA
COUNTY OF HUMBOLDT } S.S.

I, C. H. KETCHAM, BEING FIRST DULY SWORN, DEPOSE AND SAY THAT THIS MAP, CONSISTING OF 2 SHEETS, HAS BEEN CORRECTLY DRAWN TO THE DESIGNATED SCALE FROM FIELD NOTES OF A SURVEY MADE BY ME, ON THE 8TH. DAY JANUARY, 1979 THAT IT TRULY AND CORRECTLY REPRESENTS THE PROPOSED LOCATION AND EXTENT OF THE WORKS USED TO DIVERT WATER FROM UNDERGROUND IN ESMERALDA COUNTY, BY FOUR RENT INC. FOR IRRIGATION PURPOSES UNDER APPLICATION NO(S). SEE TITLE THAT THE POINT OF DIVERSION, THE LOCATION, SIZE OF DIVERTING CHANNEL, LOCATION AND DESCRIPTION OF ALL MEASURING DEVICES, THE LOCATION AND EXTENT OF LANDS OWNED OR CONTROLLED BY THE APPLICANT UPON WHICH WATER APPLIED FOR UNDER APPLICATION NO(S). SEE TITLE IS USED, TOGETHER WITH THE AREA AND KIND OF CULTURE IN EACH 40-ACRE SUBDIVISION, AND THE LOCATION AND NAMES OF ALL OTHER WORKS OR STREAMS WHICH ARE CROSSED BY OR CONNECTED WITH SAID WORKS ARE FULLY AND CORRECTLY DESIGNATED THEREON.

C. H. Ketcham
STATE WATER RIGHT SURVEYOR R.L.S. 3049

SUBSCRIBED AND SWORN TO BEFORE ME THIS 19th. DAY OF January, 1979

Barbara A. Ketcham
NOTARY PUBLIC HUMBOLDT COUNTY, NEVADA

BARBARA A. KETCHAM
Notary Public — State of Nevada
Humboldt County
My Commission Expires March 12, 1979

SEE SHEET 2 FOR LEGEND

CANCEL 34990, 91, 36348, 349, 36789, 90

SCALE 1" = 600'

SHEET 1 OF 2

36348 36791 36793 36792 36789

36348

FILED
FEBRUARY 1979
STATE ENGINEER'S OFFICE

MAP
TO ACCOMPANY APPLICATION TO CHANGE P.O.D. #13973, 27992; CHANGE P.O.U. 13973, 27992, 01344; CHANGE MANNER OF 13973; SUPPORT P.B.U. #31284; SUPPORT NEW APPLICATIONS (3). FOR IRRIGATION & COMMERCIAL USE
BY: FOUR RENT INC.
FROM: UNDERGROUND

1-18-79

Ketcham Land Surveyors — REGISTERED LAND SURVEYORS
RENO AND CARSON CITY, NEVADA

T3S, R35E, M.D.B.M.

70391 31284 36792 36794 36793 36791 36790 36789 36349 36348

31284

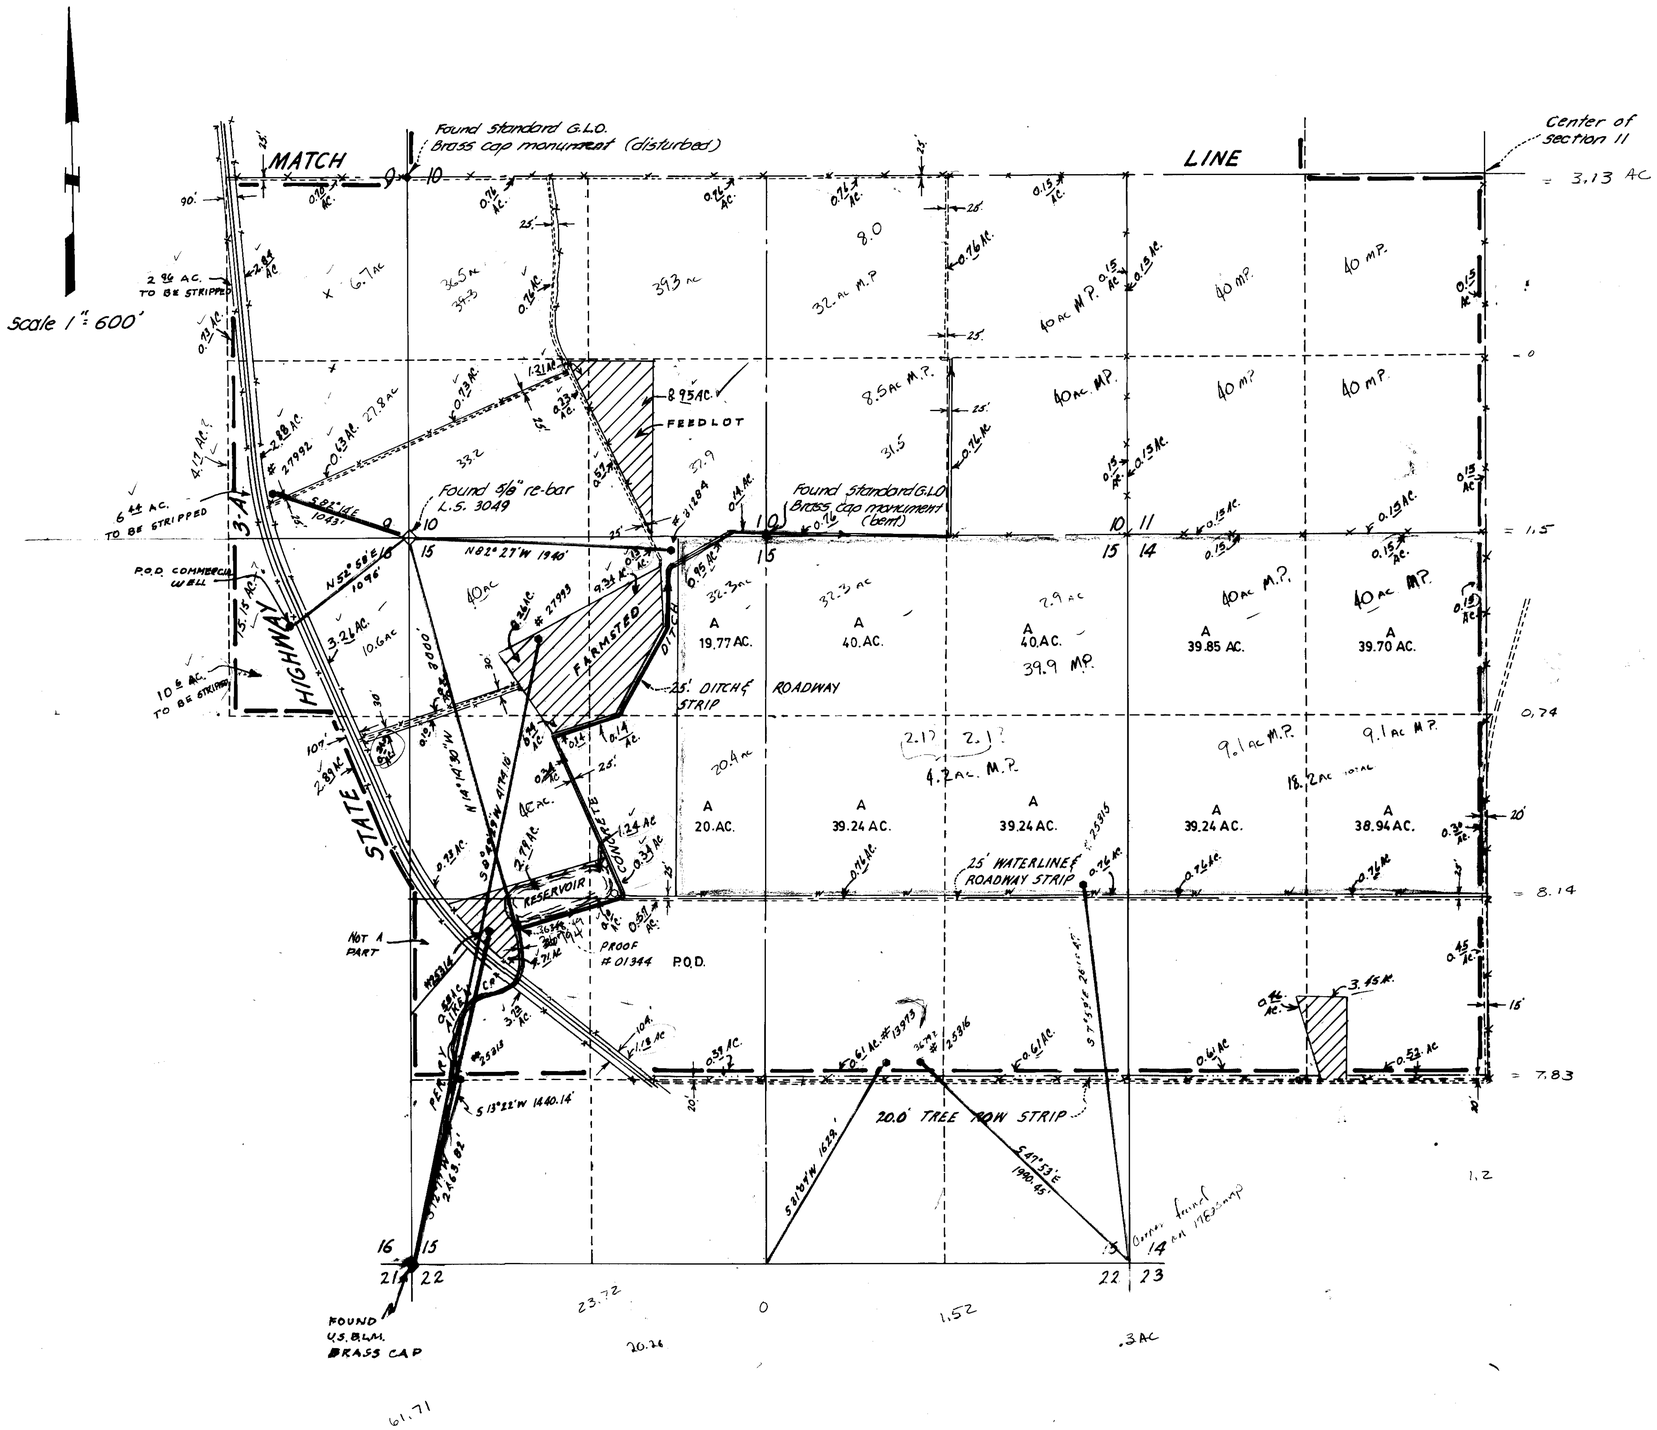

82665
80670
70842
70391

31284 36792 36794 36793 36791 36790 36789 36349 36348