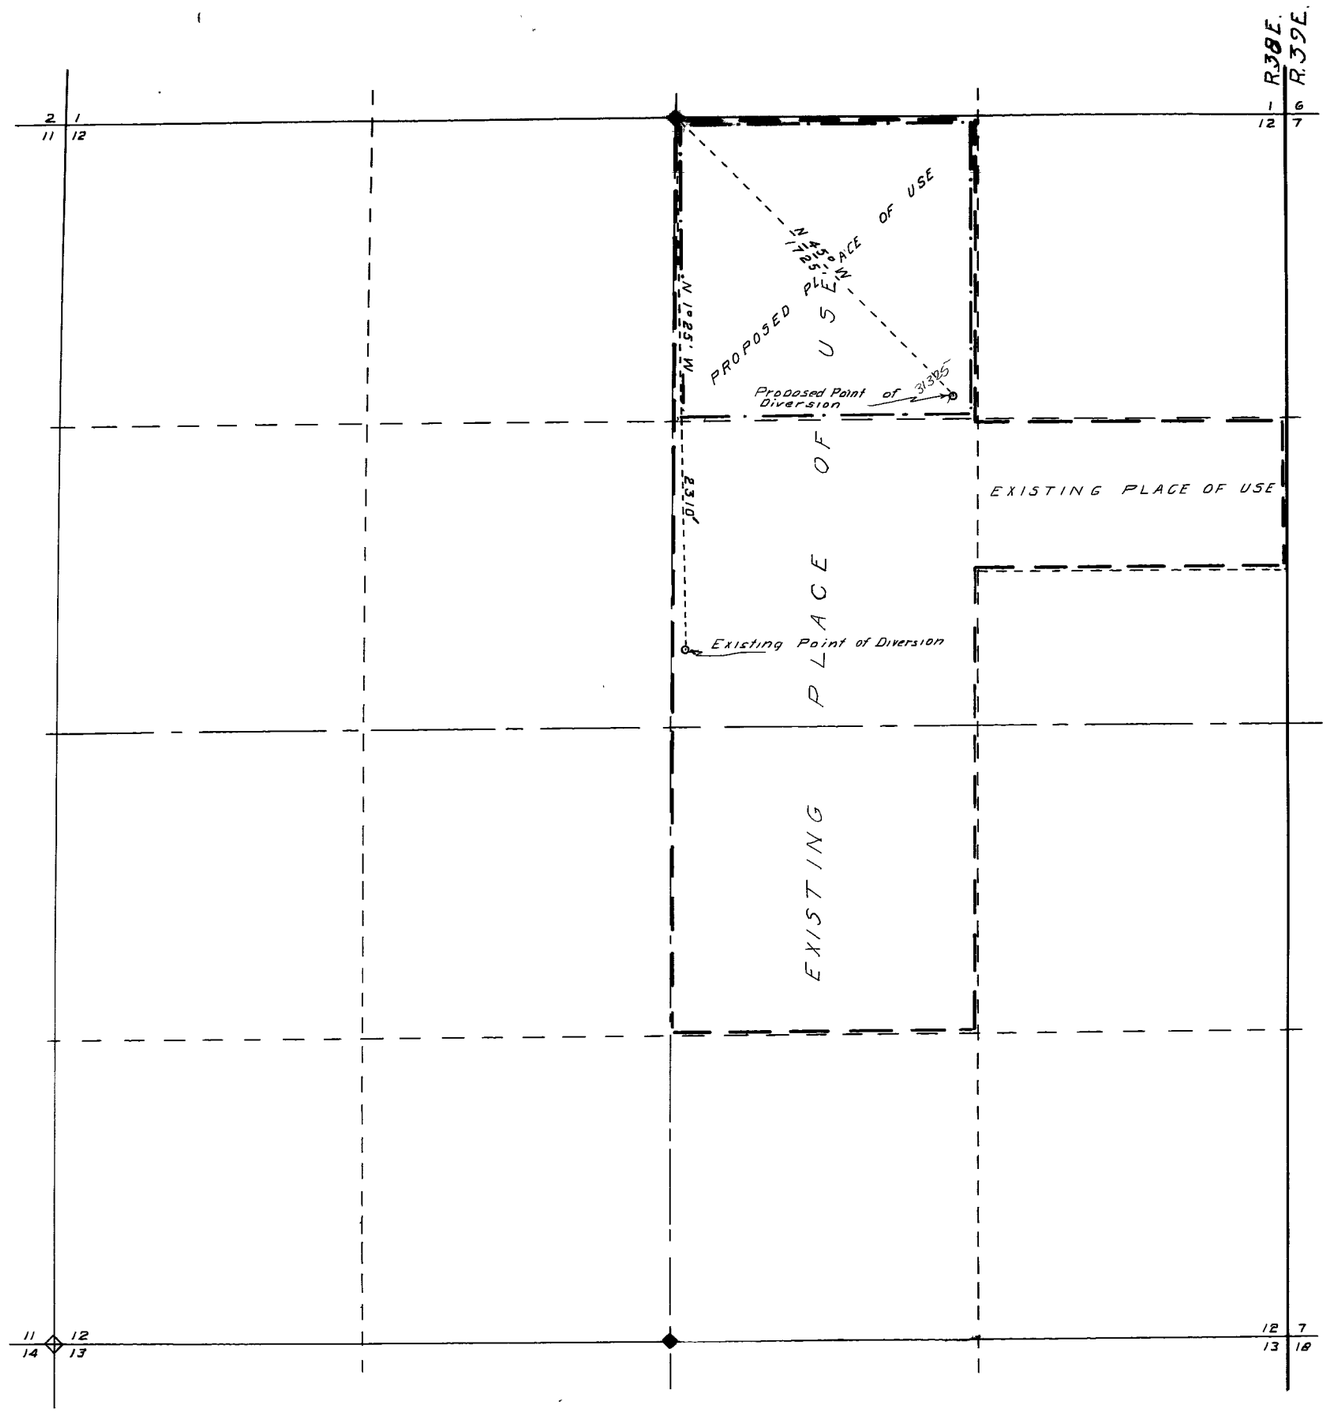

SECTION 12, T.39N., R.38E., M.D.B.&M.

NEVADA
HUMBOLDT

being first ... sisting of 1
... of a survey
... on the 25th
day of June 1975 ... that it
... works used to
... Underground
HUMBOLDT County by Jack Litser, Victor
Brooks, Charles Whitmore, Tim Brooks & Russel Brooks
for Irrigation & Domestic
... posed point ... ating channel at
... basins ... and the boun
... Showing by 40-acre subdivisions
the lands to be irrigated
... rks or streams ... crossed by or con-
... designated ...
State ... Surveyor No 2...
... sworn ... 197...

300'

300 0 300 600 900 1200

FILED
APR 13 1977
STATE ENGINEER'S OFFICE

1977 APR 13 PM 3 21

... Nevada
By Date
J.R.C. 6/29/75
4/12/77

MAP TO ACCOMPANY

APPLICATION TO CHANGE THE POINT OF DIVERSION

FOR IRRIGATION & DOMESTIC
BY JACK LITSTER, VICTOR BROOKS, CHARLES WHITMORE, TIM BROOKS & RUSSEL BROOKS
FROM UNDERGROUND
IN HUMBOLDT COUNTY NEVADA

31325