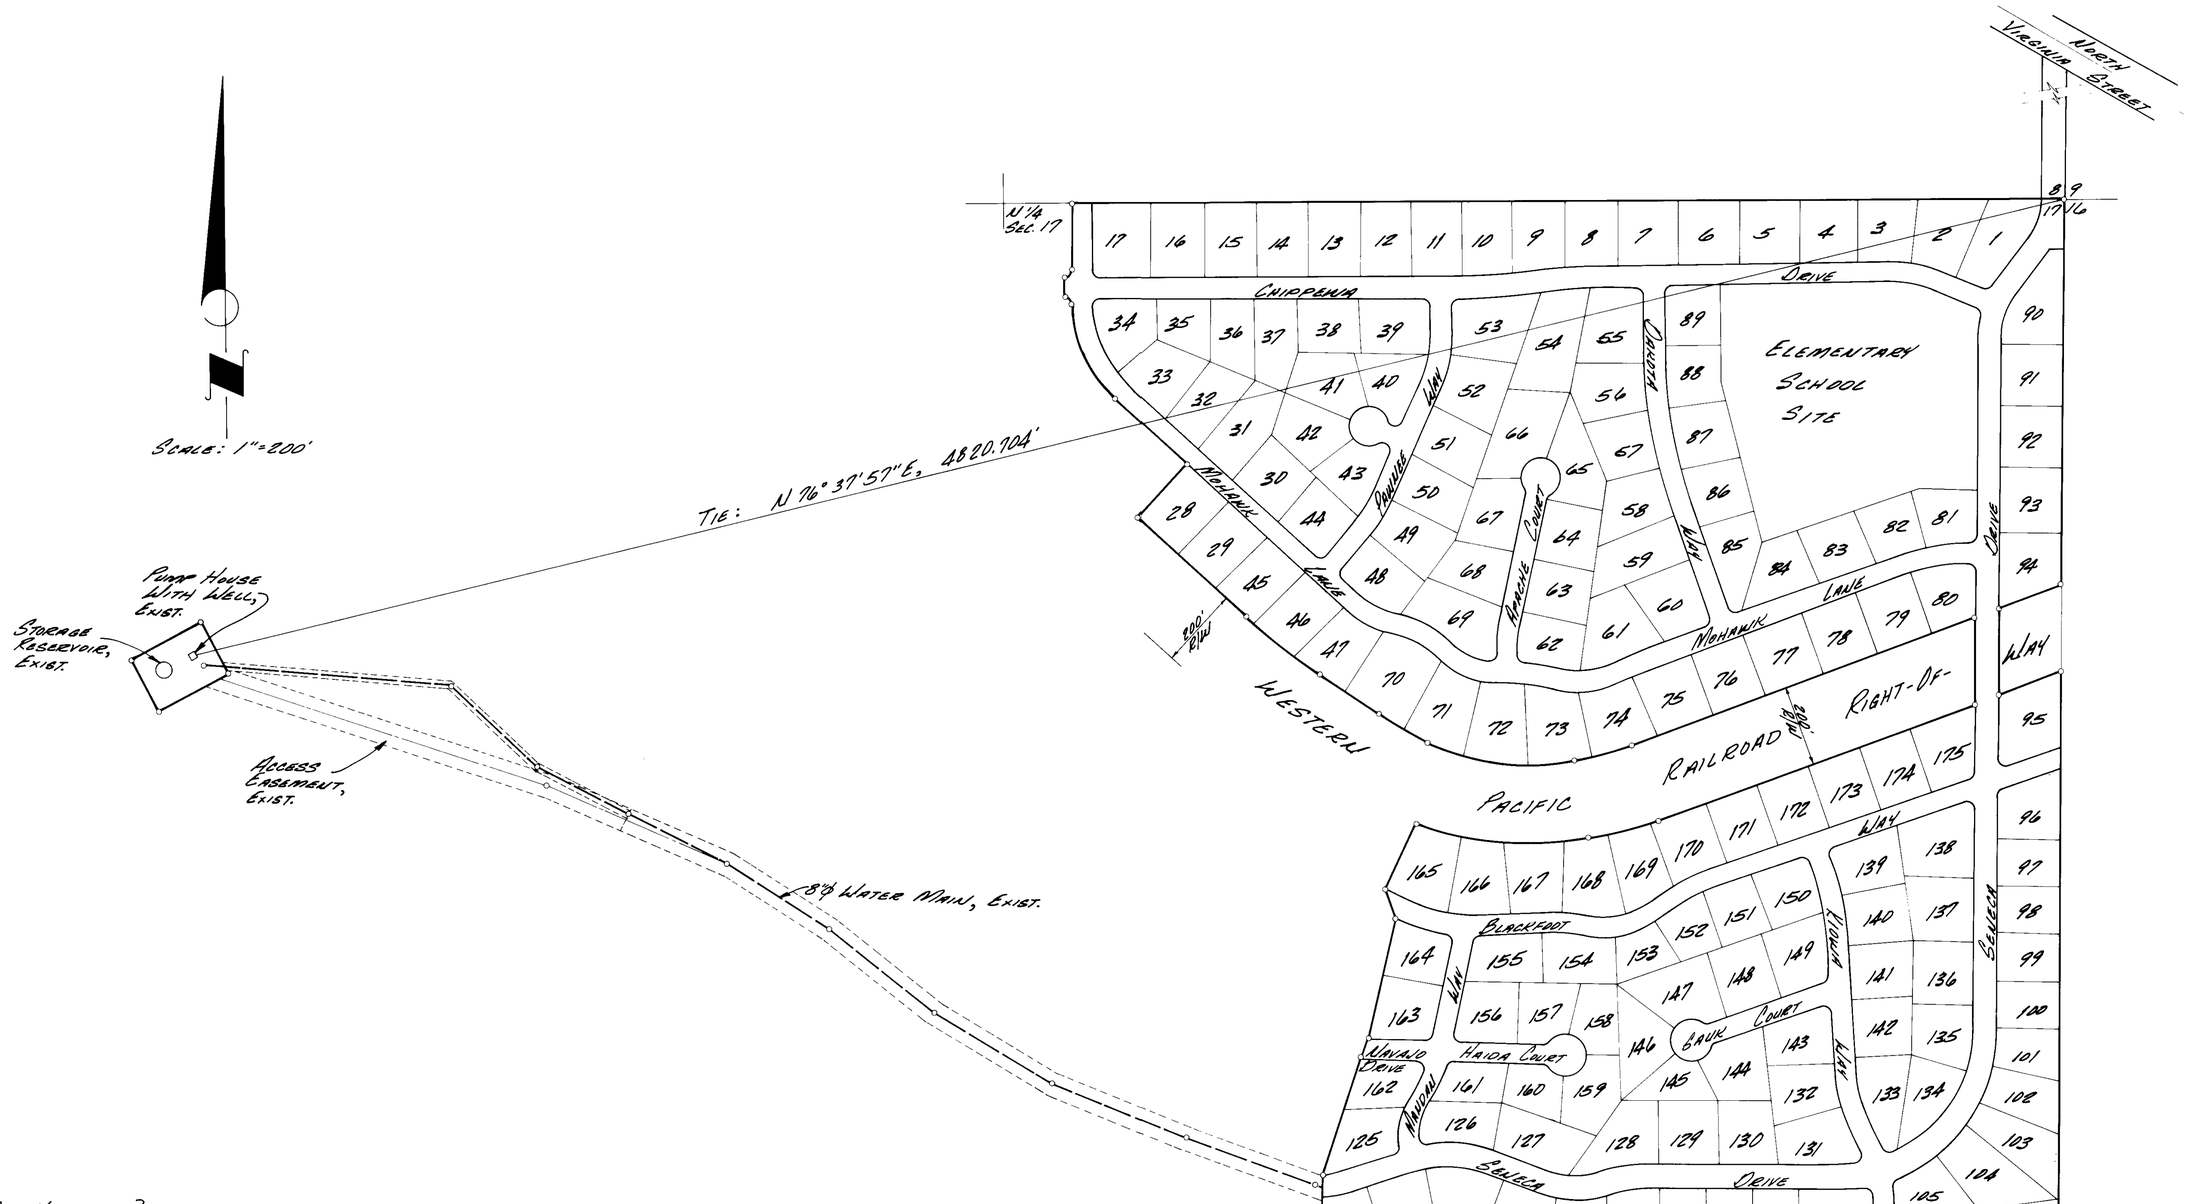

Vicinity Map

Not To Scale

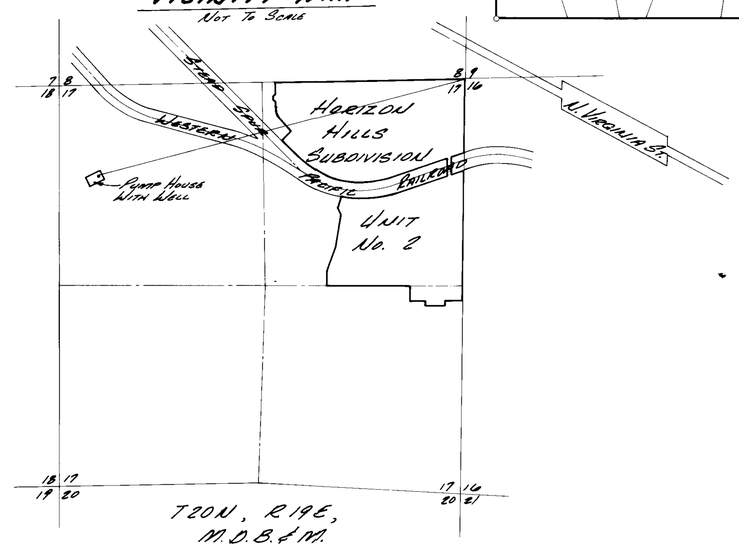

State Of Nevada
County Of Washoe } SS

I, Milton L. Sharp, Being First Duly Sworn, Depose And Say That This Map, Consisting Of 1 Sheet, Numbered 1 Of 1, Has Been Correctly Drawn To The Designated Scale From Field Notes Of A Survey Made By Me, Or Under My Supervision And Direction, On The 22nd Day Of June, 1976; That It Truly And Correctly Represents The Proposed Location And Extent Of The Works Used To Divert Water From An Underground Source In Washoe County By Horizon Hills General Improvement District For Quasi-Municipal Purposes. That The Proposed Point Of Diversion, The Approximate Location And Size Of The Diverting Pipeline, All Reservoirs Or Basins, The Location And Names Of All Other Works Which Will Cross Or Connect With The Proposed Works, And The Boundary Of All Lands, On Which Water Is To Be Used, Are Fully And Correctly Designated Thereon.

Milton L. Sharp
Milton L. Sharp, State Water Rights Surveyor No. 349

Subscribed And Sworn To Before Me This 15th Day Of April, 1977. Notary Public In And For Washoe County, Nevada.

Cynthia L. Brooks
Cynthia L. Brooks

FILED
APR 15 1977
State Engineer's Office

MAP
TO ACCOMPANY APPLICATION TO APPROPRIATE WATER FOR QUASI-MUNICIPAL USE BY HORIZON HILLS GENERAL IMPROVEMENT DISTRICT FROM AN UNDERGROUND SOURCE

31340

SHEET 1 OF 1