


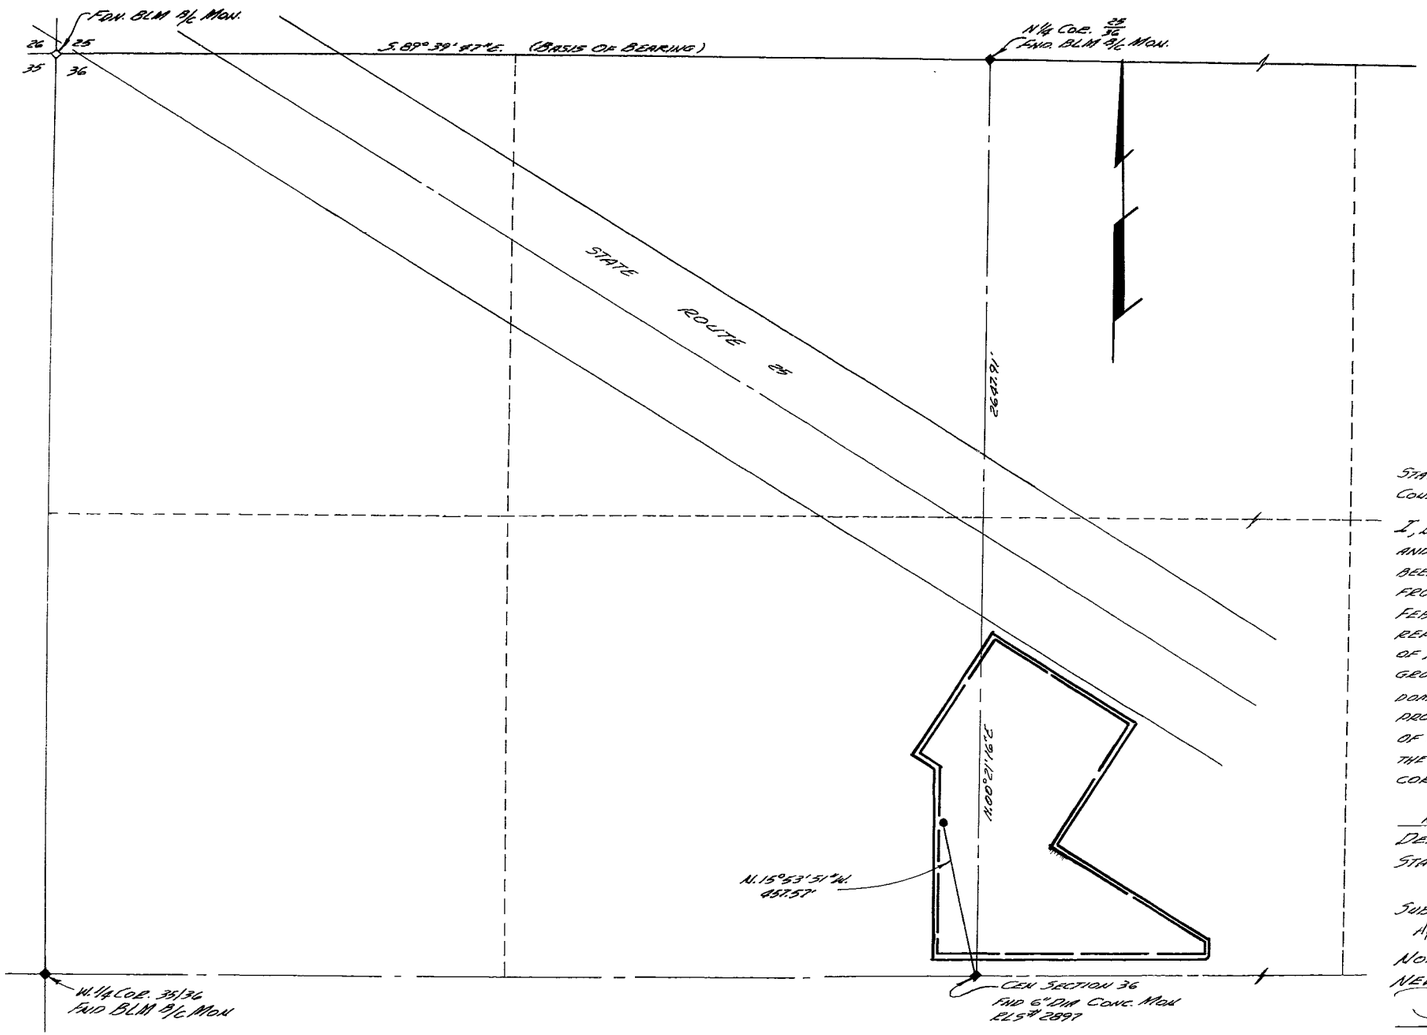


VICINITY MAP
1" = 2000'

STATE OF NEVADA
COUNTY OF CLARK ss

I, DENNIS H. WISE, BEING FIRST DULY SWORN, DEPOSE AND SAY THAT THIS MAP, CONSISTING OF ONE SHEET, HAS BEEN CORRECTLY DRAWN TO THE DESIGNATED SCALE FROM FIELD NOTES OF A SURVEY MADE BY ME, ON FEBRUARY 19, 1977, THAT IT TRULY AND CORRECTLY REPRESENTS THE PROPOSED LOCATION AND EXTENT OF THE WORKS USED TO DIVERT WATER FROM UNDERGROUND SOURCE IN LINCOLN COUNTY BY D.C. DAY FOR DOMESTIC AND COMMERCIAL PURPOSES, THAT THE PROPOSED POINT OF DIVERSION AND THE BOUNDARY OF ALL LANDS, SHOWING BY 40 ACRE SUBDIVISIONS THE AREAS PROPOSED FOR USE, ARE FULLY AND CORRECTLY DESIGNATED THEREON

Dennis H. Wise
DENNIS H. WISE DATE
STATE WATER RIGHTS SURVEYOR No. 483

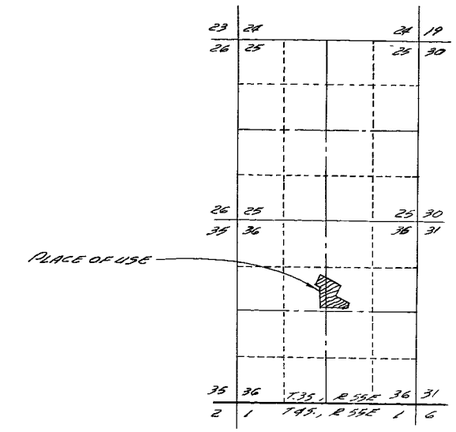SUBSCRIBED AND SWORN TO ME THIS 18th DAY OF APRIL, 1977

NOTARY PUBLIC IN AND FOR CLARK COUNTY, NEVADA

James Lee Singer

JAMES LEE SINGER

SCALE 1" = 200'

200 150 100 50 0 200 400

BASIS OF BEARING – (S.89° 39' 47" E.)
THE NORTH LINE OF THE NW¼, SEC. 36, T. 3 S., R. 55 E., M.D.B.& M. AS INDICATED ON PLAT OF SUNSET ACRES, TRACT NO. 1 ON FILE IN BOOK "PLAT A", PAGE 117, LINCOLN COUNTY, NEVADA OFFICIAL RECORDS.

FILED
APR 21 1977
STATE ENGINEER'S OFFICE

77 APR 21 PM 3 15

31352

MAP
TO ACCOMPANY APPLICATION TO APPROPRIATE WATER
FOR
DOMESTIC & COMMERCIAL PURPOSES
FOR
D. C. DAY
FROM UNDERGROUND SOURCE
WITHIN THE NW¼ SEC 36, T. 3 S., R 55 E., M.D.B.&M.
LINCOLN COUNTY NEVADA

31352