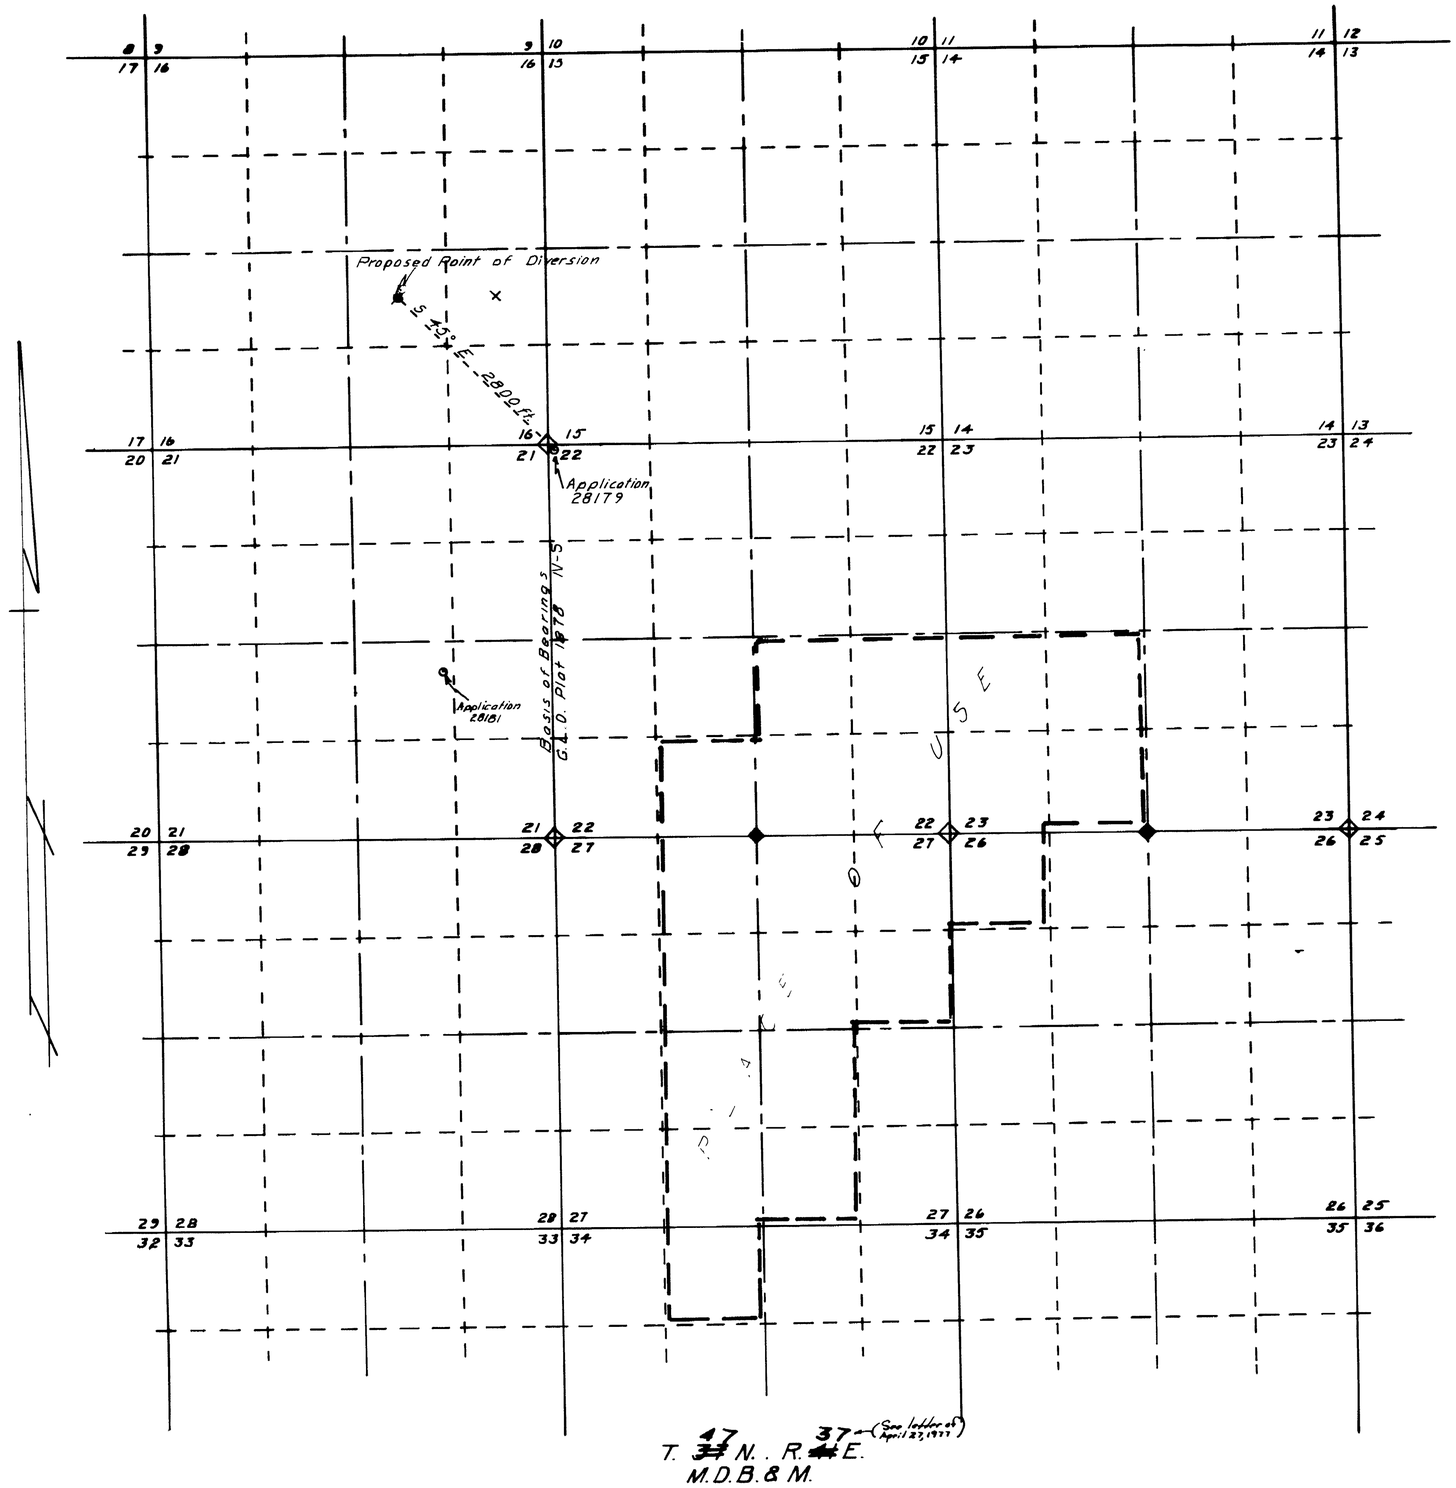

STATE OF NEVADA
COUNTY OF HUMBOLDT } S S

J. R. Caldwell being first duly sworn depose and say that this map consisting of sheets has been correctly drawn to the designated scale from field notes of a survey made by me (or under my supervision and direction) on the 25th day of April 1977 that it truly and correctly represents the proposed location and extent of the works used to divert water from Underground in Humboldt County by McDermitt Mine for Mining Milling & Domestic.

That the proposed point of diversion, the location and size of the diverting channel, all reservoirs and basins, location and description of all measuring devices and the boundary of all lands showing by 40-acre subdivisions the place of use and the location and names of all other works or streams which are proposed by or connected with said works are fully and correctly designated thereon.

J R Caldwell
J R CALDWELL
State Water Right Surveyor No. 676

REGISTERED SURVEYOR STATE OF NEVADA No. 626

Subscribed and sworn to before me this 26th day of April 1977

Pladys Cal
Humboldt County Recorder

COUNTY RECORDER

Scale 1" = 1000'

1000 0 1000 2000 3000 4000

31388

FILED
APR 27 1977
STATE ENGINEER'S OFFICE

J R Caldwell		
Winnemucca Nevada		
Job No. 77040	By	Date
Survey	J.R.C.	4/25/77
Calculations	"	4/25/77
Drawing	"	4/26/77
Checked		
Corrections		

MAP TO ACCOMPANY
APPLICATION TO APPROPRIATE WATER

FOR MINING MILLING & DOMESTIC
BY McDERMITT MINE
FROM UNDERGROUND
IN HUMBOLDT COUNTY, NEVADA

10547 12/13/82

1977 APR 27 PM 2 47

46405 31388