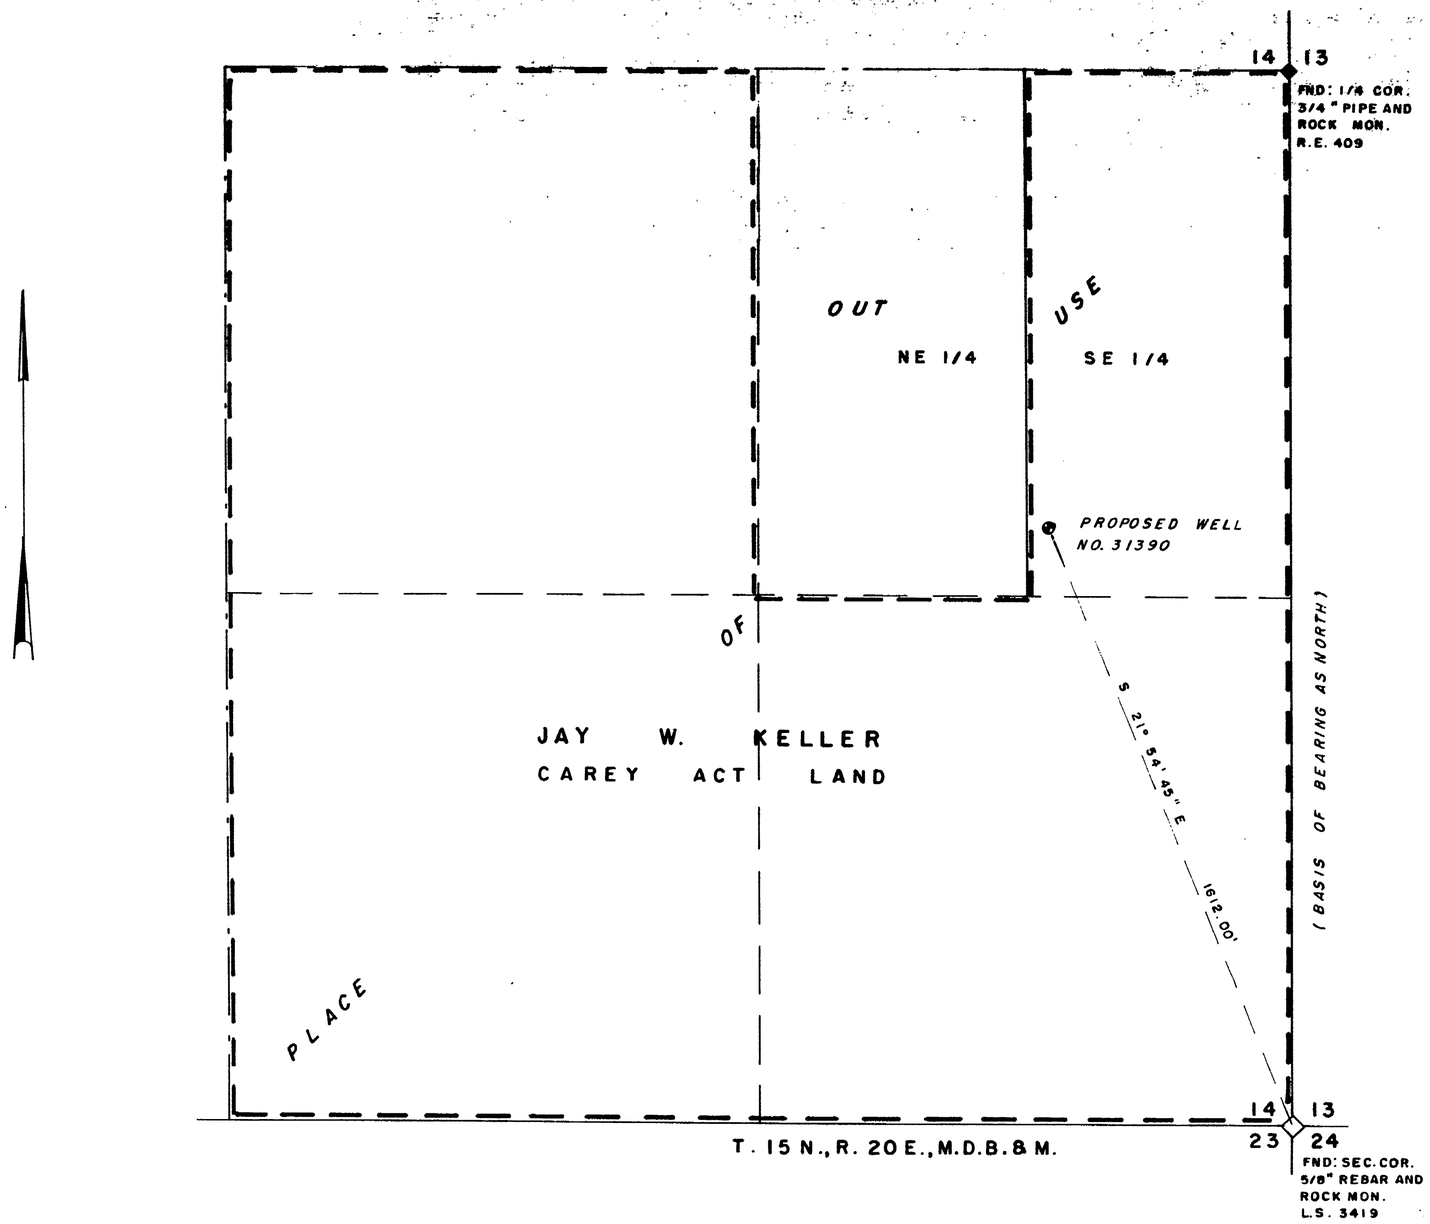

STATE of NEVADA }
CARSON CITY } s. s.

I, Walter G. Reid, being firstduly sworn, depose and say that this map, consisting of one sheet, has been correctly drawn to the designated scale from field notes of a survey made by me onthe 17 th.day of May, 1977, that it truly and correctly represents the proposed location and extent of the works used to divert water from an underground source in Carson City, by Jay W. Keller, for irrigation and domestic purposes. That the proposed point of diversion, the approximate location and size of the diverting conduit, all reservoirs or basins, the location and names of all other works which will cross or connect with the proposed works, and the boundary of all lands, showing by 40-acre subdivisions the areas to be irrigated are fully and correctly designated thereon.

Walter G. Reid
State Water Right Surveyor

Subscribed and sworn to before me this 23rd day of May, 1977.

Jean Williams

JEAN WILLIAMS
Notary Public - State of Nevada
Carson City
My Commission Expires Sept. 24, 1977

SCALE - 1" = 200'

0 50 100 200 400 600 800 1000

31390

FILED
MAY 23 1977
STATE ENGINEER'S OFFICE

MAP
TO ACCOMPANY APPLICATION
TO APPROPRIATE WATER FOR
IRRIGATION & DOMESTIC
BY JAY W. KELLER
FROM UNDERGROUND SOURCE

31390