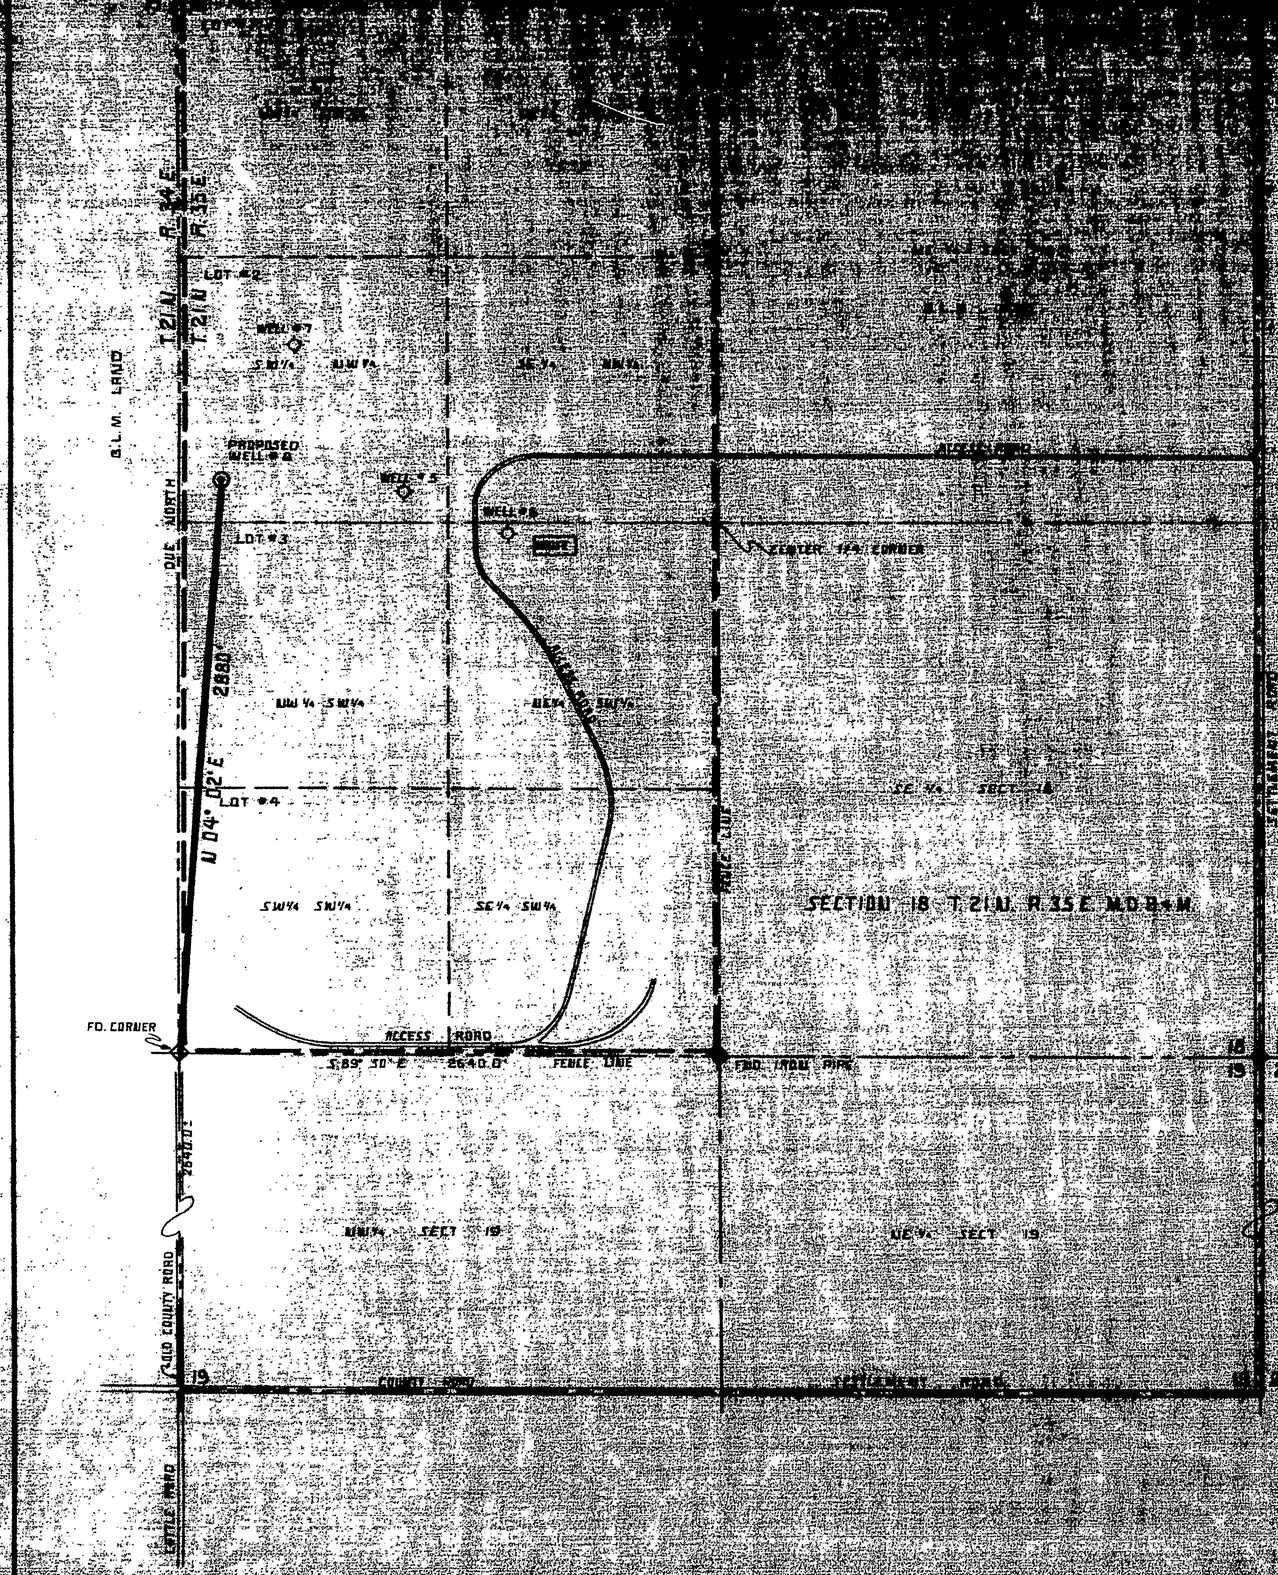

STATE OF NEVADA
COUNTY OF CHURCHILL } SS

I, JOSEPH W. WHITTLE, BEING FIRST DULY SWORN, DEPOSE AND SAY THAT THIS MAP CORRECTLY AT SCALE, HAS BEEN CORRECTLY DRAWN, THE INDICATED SCALE FROM FIELD NOTES OF A SURVEY MADE BY ME OR UNDER MY SUPERVISION AND DIRECTION), BETWEEN THE 22nd DAY OF April AND THE 22nd DAY OF April 1972; THAT IT TRULY AND CORRECTLY REPRESENTS THE PROPOSED LOCATION AND EXTENT OF THE WORKS USED TO DIVERT WATER FROM AN UNDERGROUND SOURCE IN CHURCHILL COUNTY, BY MIKE CASEY FOR IRRIGATION PURPOSES FROM THE PROPOSED POINT OF DIVERSION THE APPROXIMATE LATERAL AND SIZE OF THE DIVERTING CANAL, ALL RESERVOIRS OR BASINS, THE LOCATION AND NAMES OF ALL OTHER WORKS, WHICH WILL CROSS OR CONNECT WITH THE PROPOSED WORKS, AND THE SUBDIVISION OF ALL LANDS, SHOWING BY 40 ACRE SUBDIVISIONS THE AREAS PROPOSED TO BE IRRIGATED, ARE FULLY AND CORRECTLY DESIGNATED THEREON.

Joseph W. Whittle
JOSEPH W. WHITTLE S.W.R.S. 388

SUBSCRIBED AND SWORN TO BEFORE ME THIS 26th DAY OF MAY 1972.
Gary Fogel
NOTARY PUBLIC IN AND FOR CHURCHILL COUNTY, NEVADA

SEAL

FILED
May 31 1972
at 10 min. past 9 o'clock A.M.

MAP TO ACCOMPANY APPLICATION TO APPROPRIATE WATER FOR IRRIGATION BY MIKE CASEY FROM AN UNDERGROUND SOURCE FROM WELL #8

SURVEYED JOSEPH W. WHITTLE S.W.R.S. 388

DRAWN BY R.F. BIELLO MAY 22 1972 FALLON, NEVADA

31419