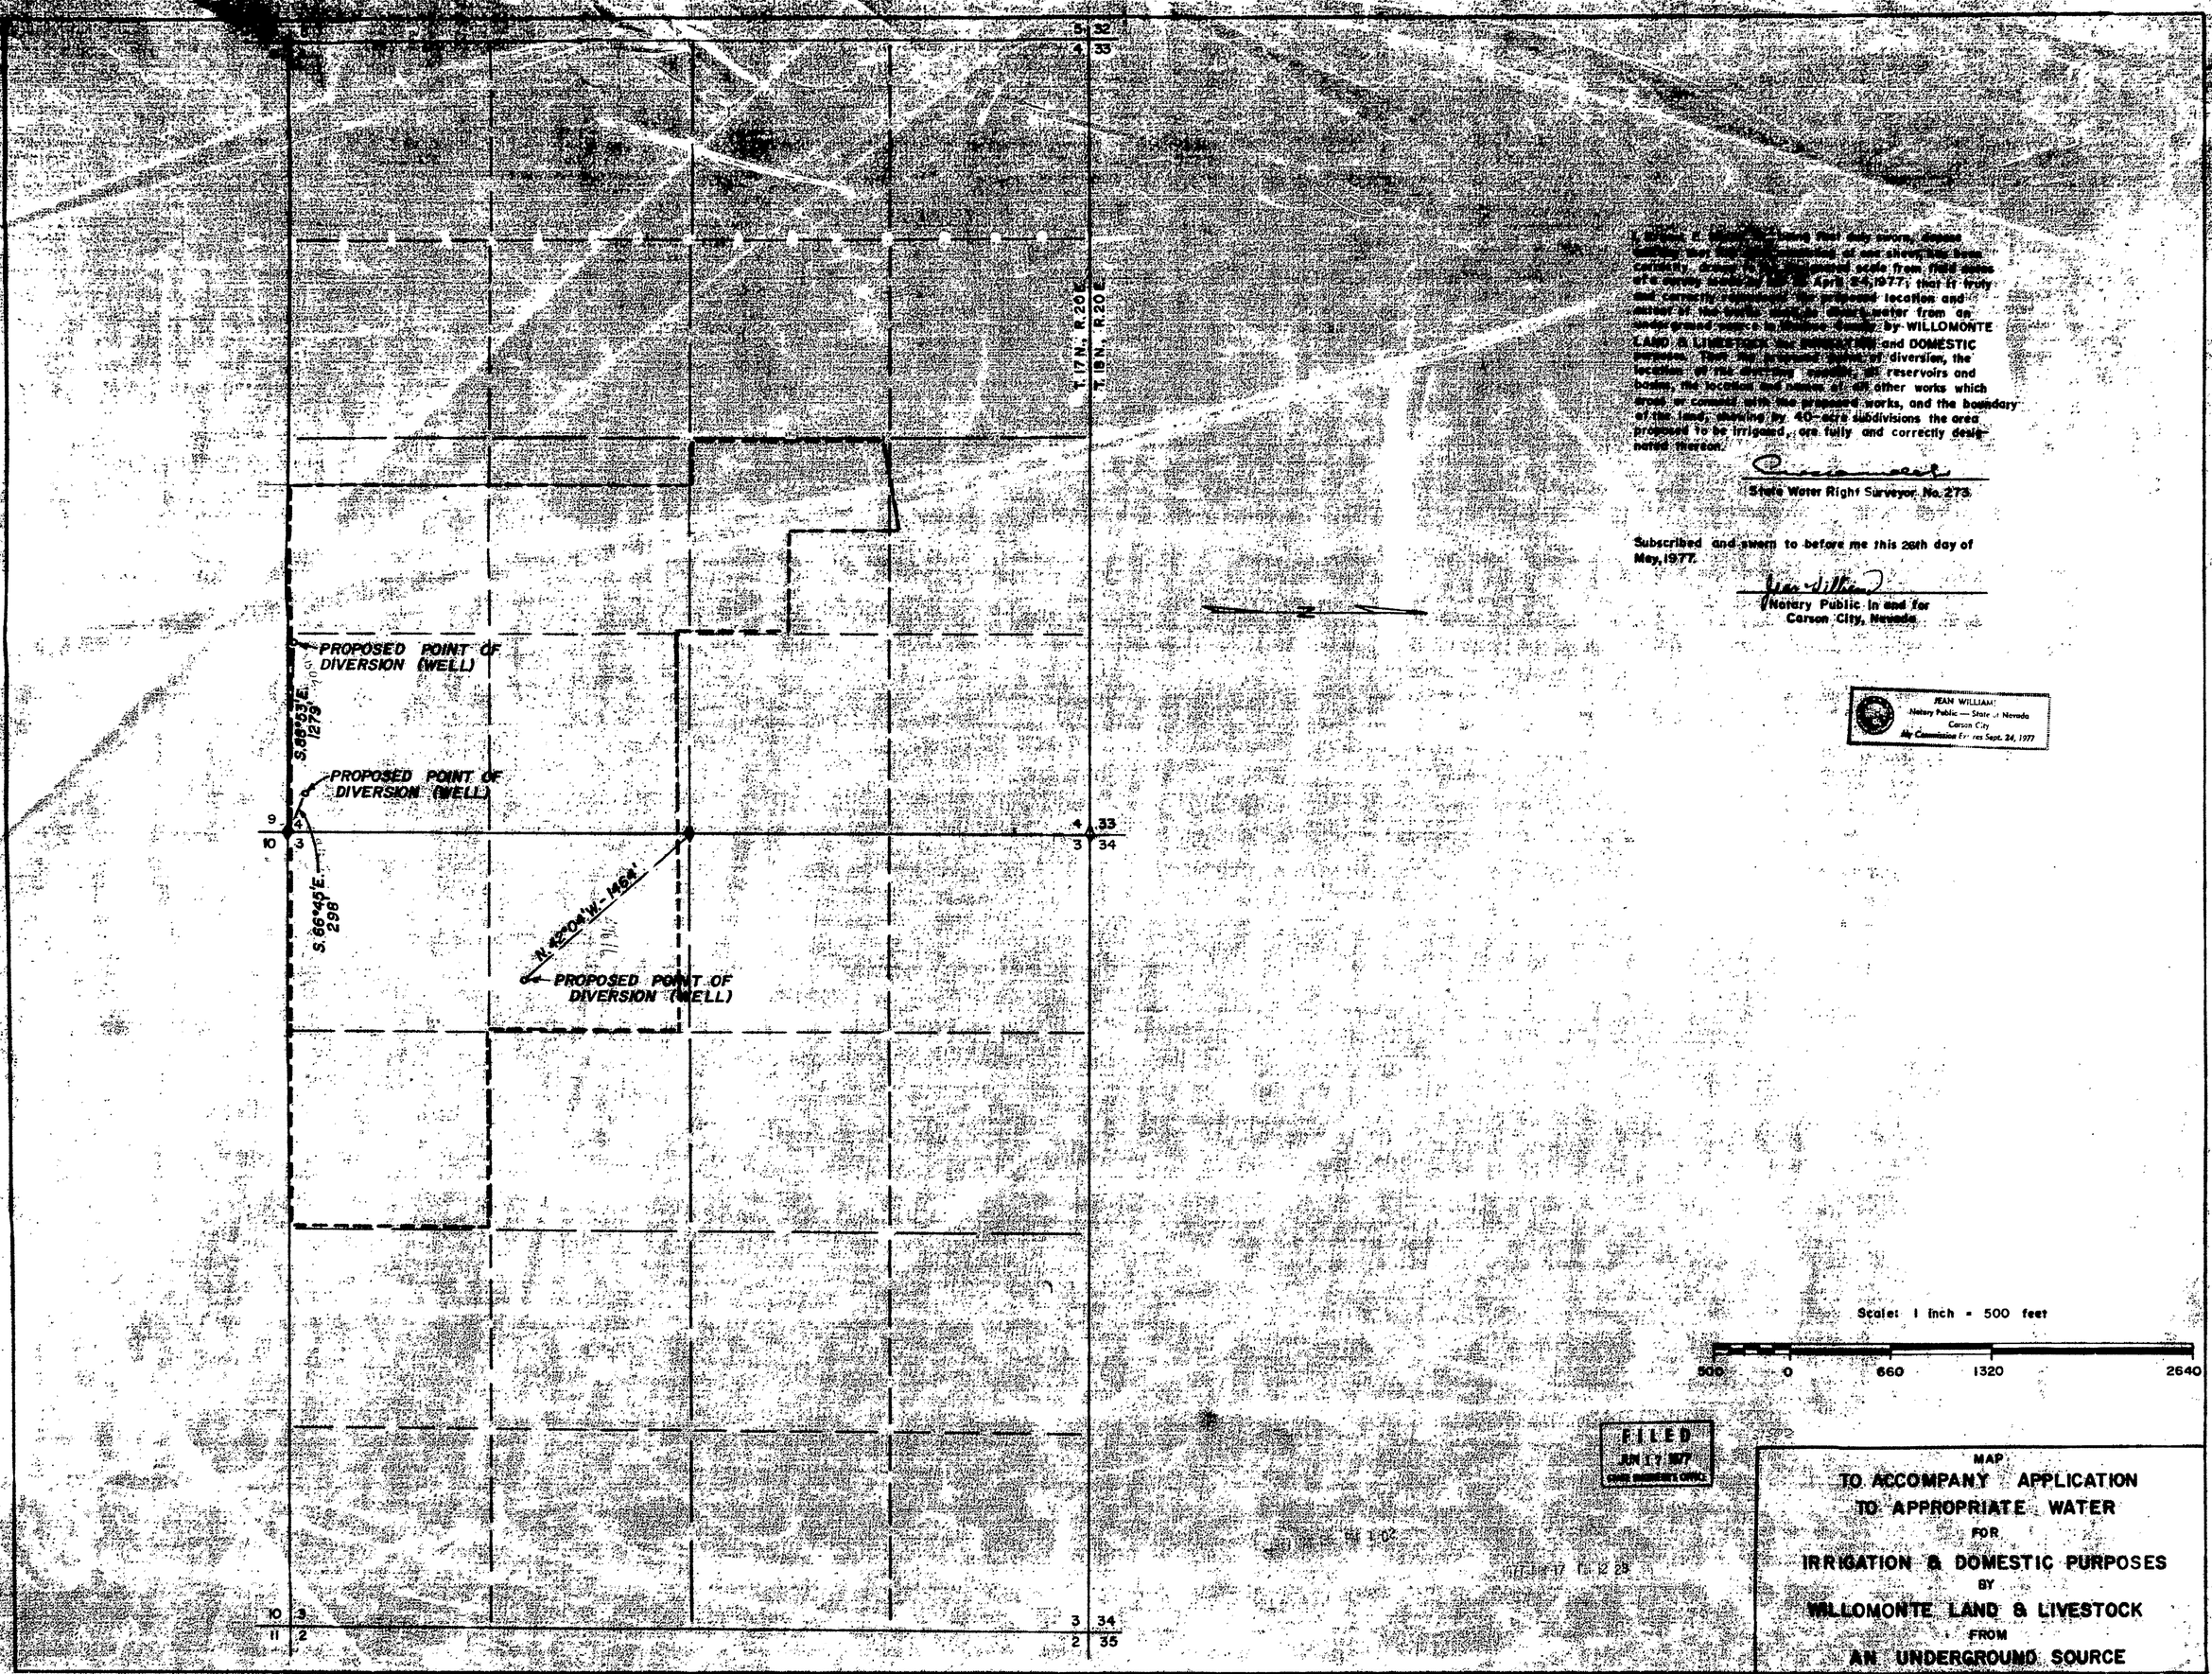

I, [illegible] being first duly sworn, depose [illegible] that [illegible] of one sheet, has been correctly drawn to [illegible] scale from field notes of a survey made by me on April 24, 1977; that it truly and correctly represents the proposed location and extent of the works [illegible] water from an underground source in [illegible] County by WILLOMONTE LAND & LIVESTOCK for IRRIGATION and DOMESTIC purposes. That the proposed point of diversion, the location of the diverting capacity, all reservoirs and basins, the location and names of all other works which cross or connect with the proposed works, and the boundary of the land, showing by 40-acre subdivisions the area proposed to be irrigated, are fully and correctly designated thereon.

[signature]
State Water Right Surveyor No. 273

Subscribed and sworn to before me this 26th day of May, 1977.

[signature]
Notary Public in and for
Carson City, Nevada

JEAN WILLIAMS
Notary Public — State of Nevada
Carson City
My Commission Expires Sept. 24, 1977

FILED
JUN 17 1977
[illegible]

MAP
TO ACCOMPANY APPLICATION
TO APPROPRIATE WATER
FOR
IRRIGATION & DOMESTIC PURPOSES
BY
WILLOMONTE LAND & LIVESTOCK
FROM
AN UNDERGROUND SOURCE

77.05.13

49616 49615 31502