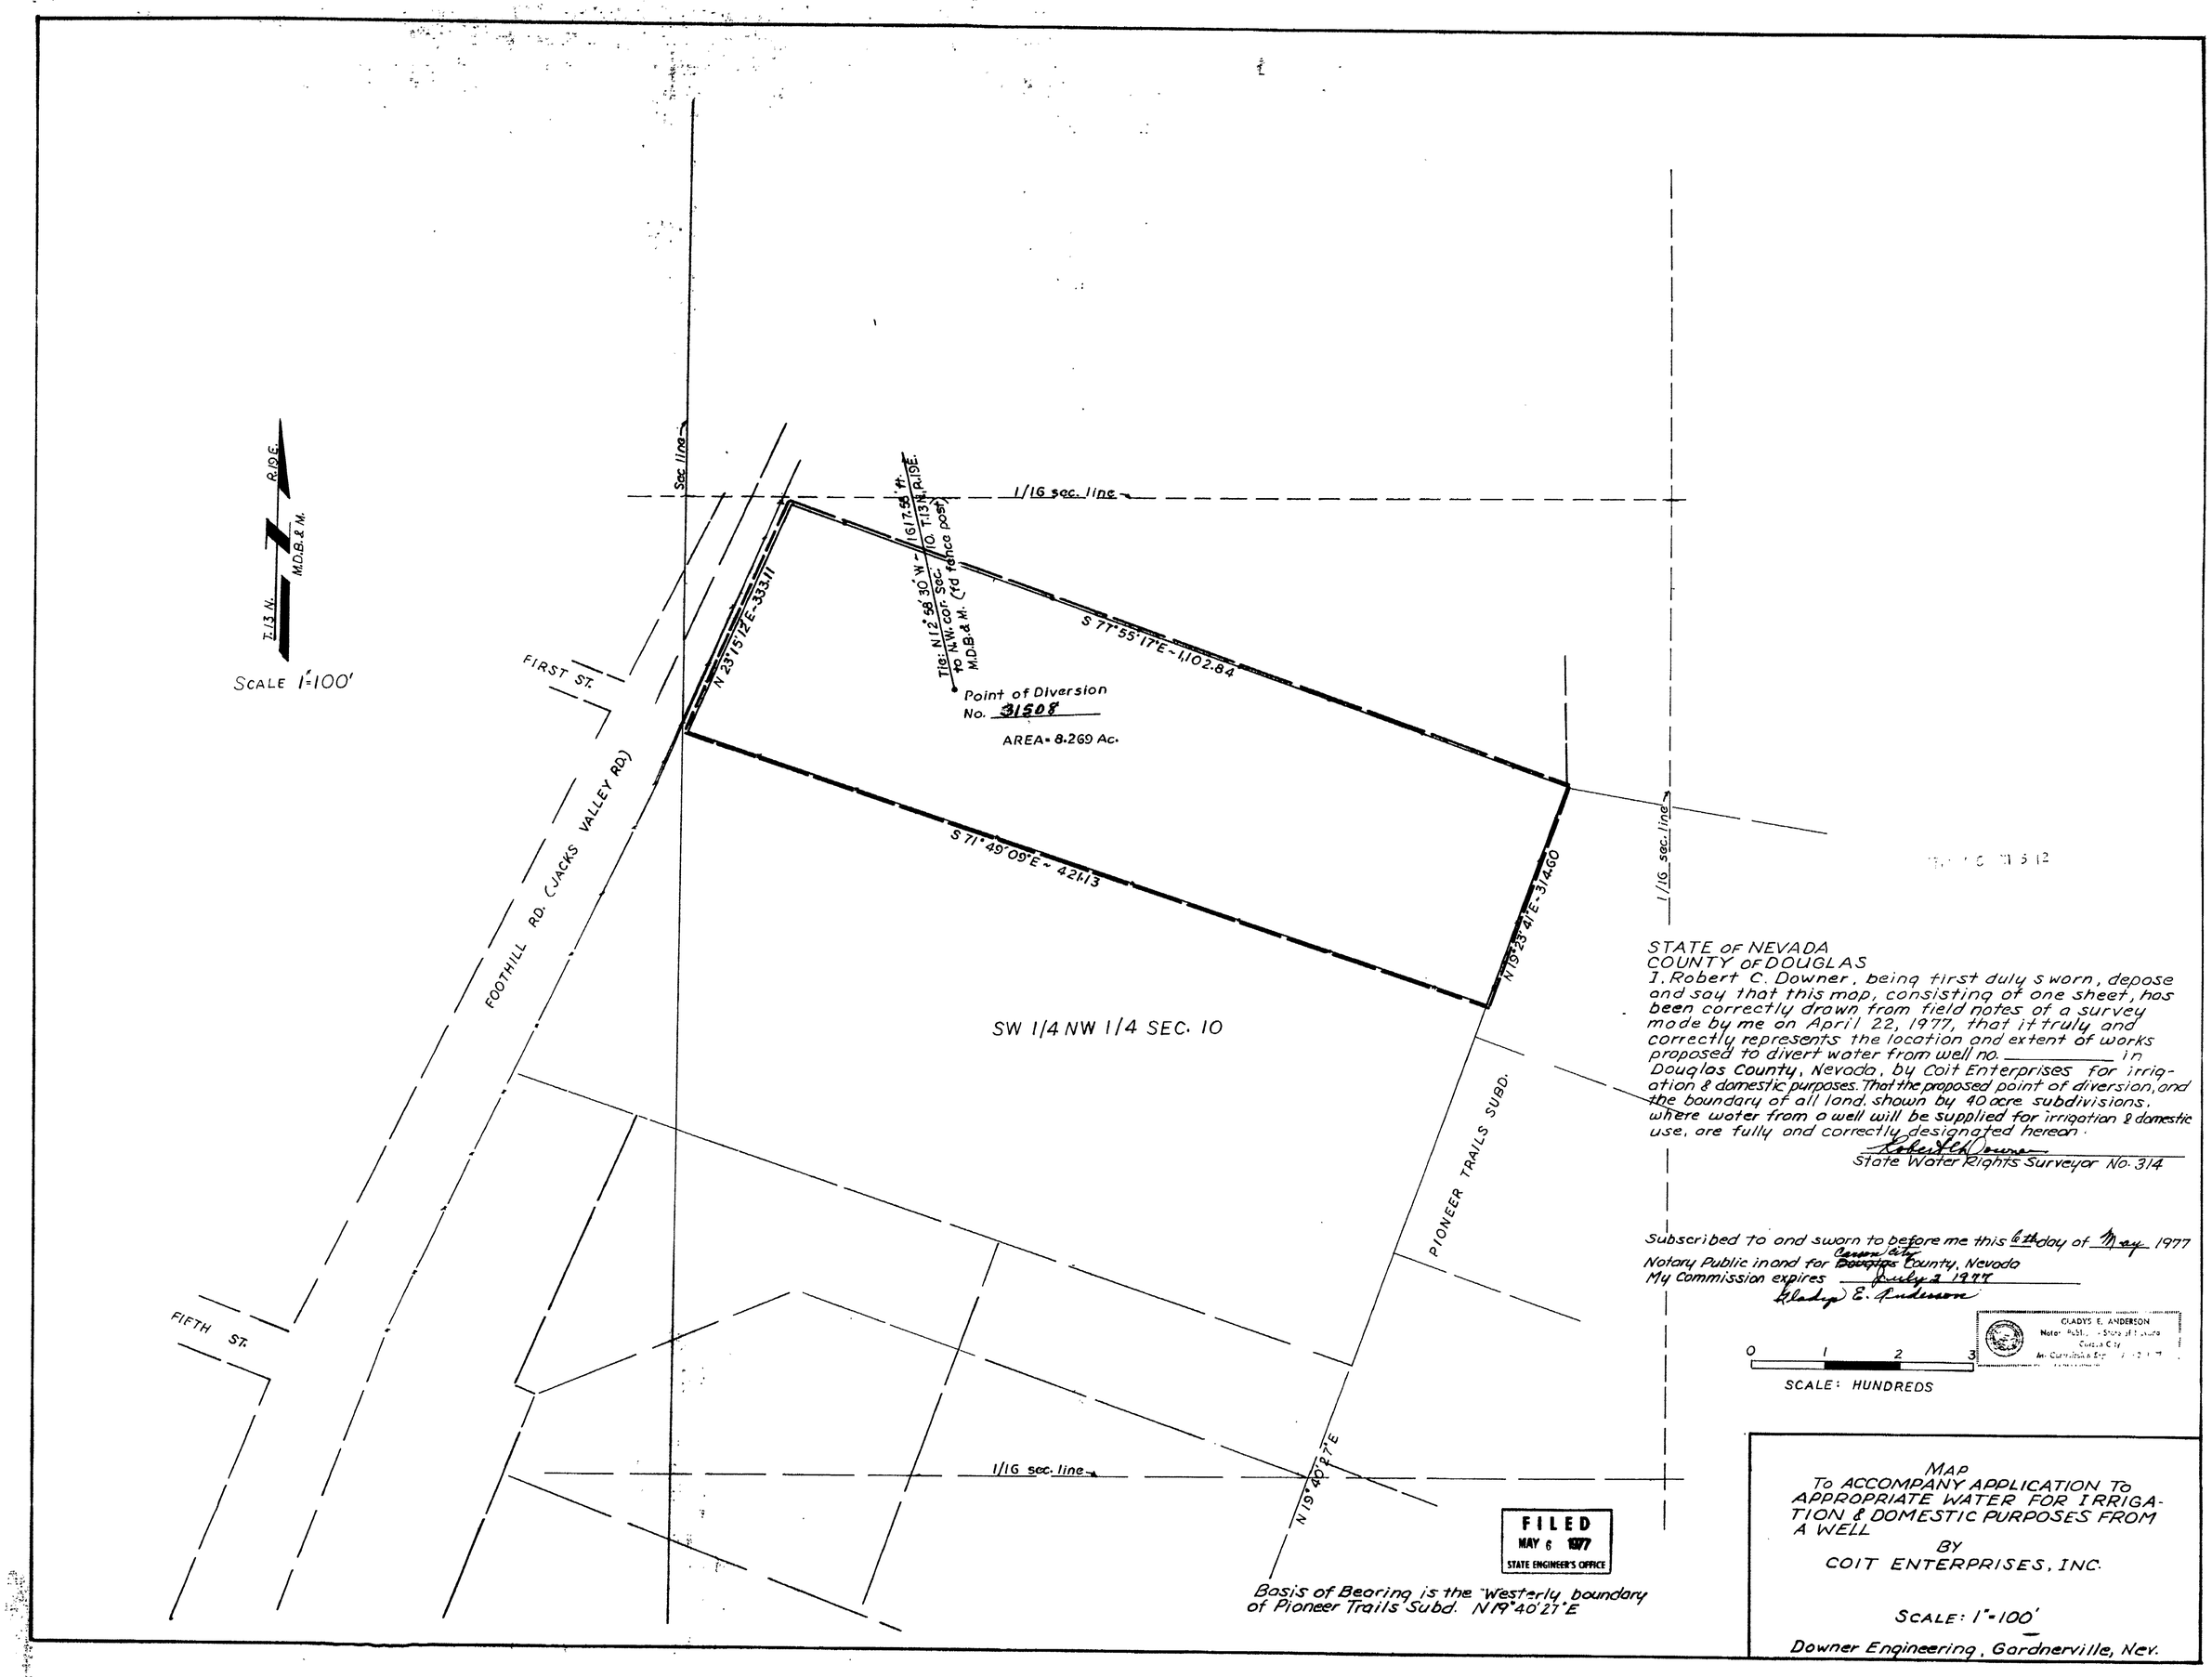
R.19E.
M.D.B.&M.
T.13N.
SCALE 1"=100'
Sec. line
1/16 sec. line
N 23°15'12"E-333.11
Tie: N12°58'30"W-1617.58 ft. to N.W. cor. Sec. 10 T.13N. R.19E. M.D.B.&M. (rd fence post)
S 71°55'17"E-1,102.84
Point of Diversion
No. 31508
AREA= 8.269 Ac.
S 71°49'09"E-421.13
N 19°23'41"E-314.60
1/16 sec. line
FIRST ST.
FOOTHILL RD. (JACKS VALLEY RD.)
SW 1/4 NW 1/4 SEC. 10
PIONEER TRAILS SUBD.
FIFTH ST.
1/16 sec. line
N 19°40'27"E
FILED
MAY 6 1977
STATE ENGINEER'S OFFICE
Basis of Bearing is the Westerly boundary of Pioneer Trails Subd. N19°40'27"E
STATE OF NEVADA
COUNTY OF DOUGLAS
I, Robert C. Downer, being first duly sworn, depose and say that this map, consisting of one sheet, has been correctly drawn from field notes of a survey made by me on April 22, 1977, that it truly and correctly represents the location and extent of works proposed to divert water from well no. _____ in Douglas County, Nevada, by Coit Enterprises for irrigation & domestic purposes. That the proposed point of diversion, and the boundary of all land shown by 40 acre subdivisions, where water from a well will be supplied for irrigation & domestic use, are fully and correctly designated hereon.
Robert C. Downer
State Water Rights Surveyor No. 314
Subscribed to and sworn to before me this 6th day of May 1977
Notary Public in and for Carson City, Nevada
My Commission expires July 2 1977
Gladys E. Anderson
GLADYS E. ANDERSON
0 1 2 3
SCALE: HUNDREDS
MAP
To ACCOMPANY APPLICATION TO APPROPRIATE WATER FOR IRRIGATION & DOMESTIC PURPOSES FROM A WELL
BY
COIT ENTERPRISES, INC.
SCALE: 1"=100'
Downer Engineering, Gardnerville, Nev.

31508