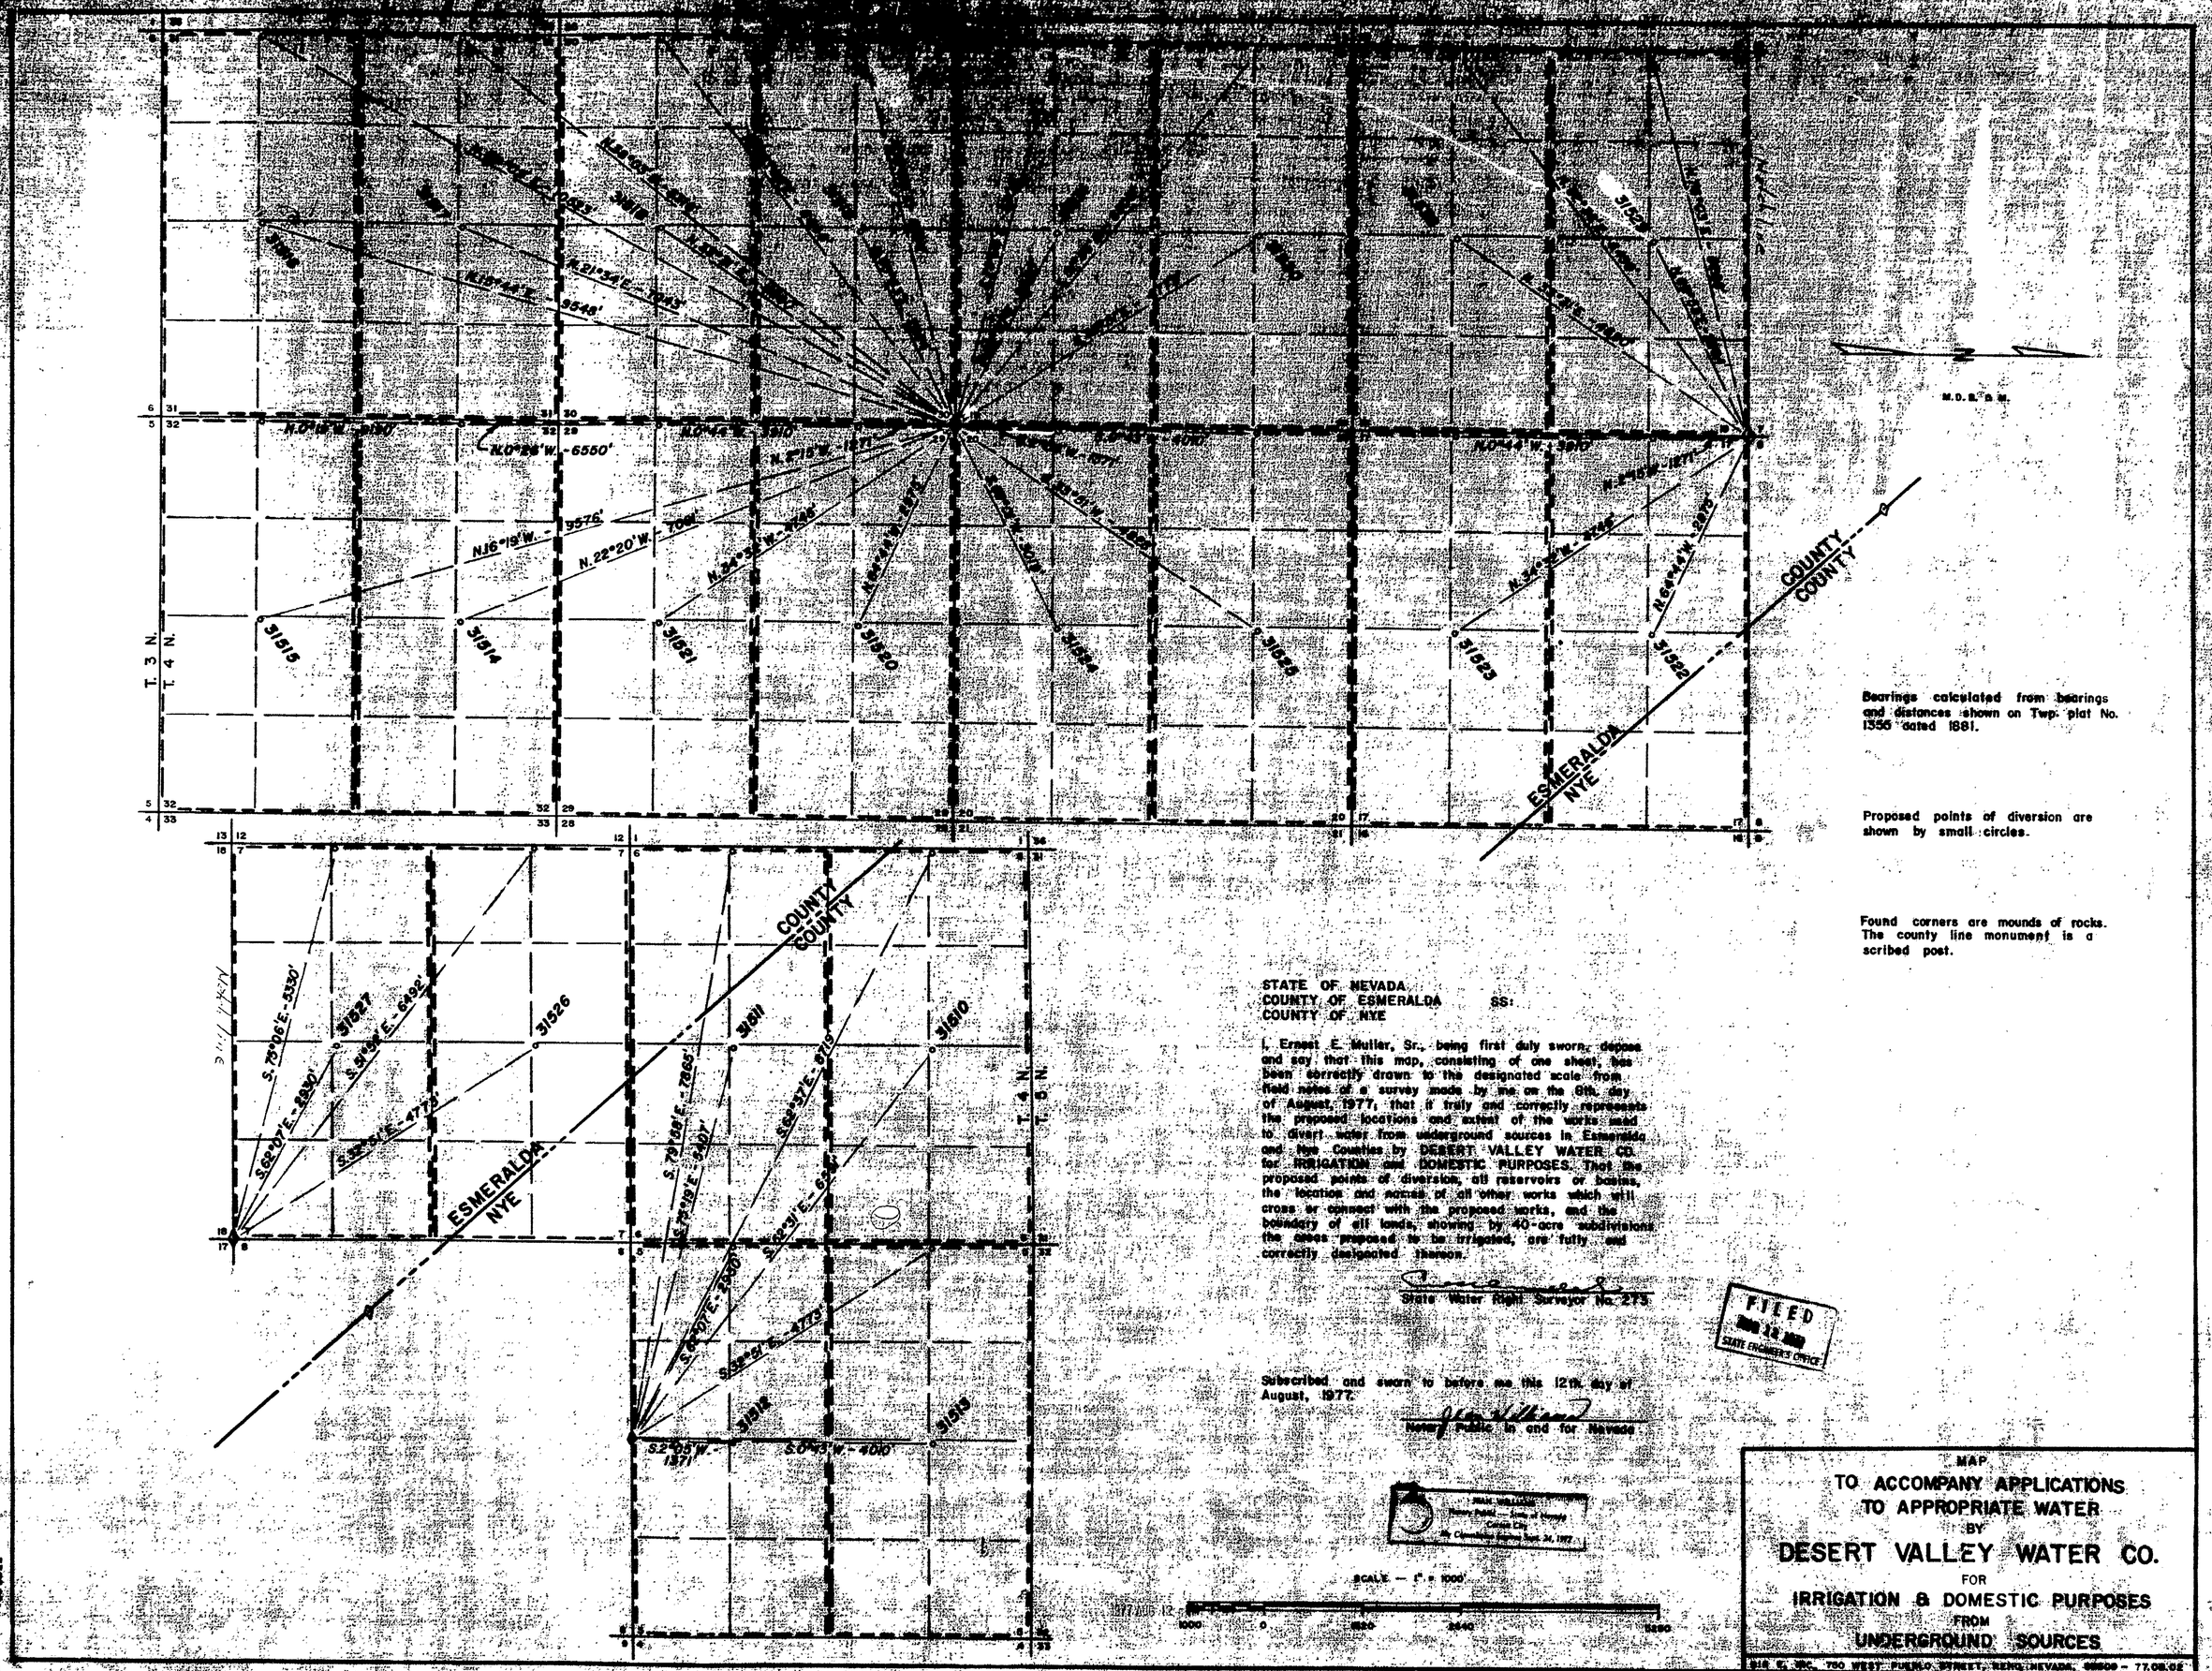

Bearings calculated from bearings and distances shown on Twp. plat No. 1355 dated 1881.

Proposed points of diversion are shown by small circles.

Found corners are mounds of rocks. The county line monument is a scribed post.

STATE OF NEVADA,
COUNTY OF ESMERALDA SS:
COUNTY OF NYE

I, Ernest E. Muller, Sr., being first duly sworn, depose and say that this map, consisting of one sheet, has been correctly drawn to the designated scale from field notes of a survey made by me on the 6th. day of August, 1977, that it truly and correctly represents the proposed locations and extent of the works used to divert water from underground sources in Esmeralda and Nye Counties by DESERT VALLEY WATER CO. for IRRIGATION and DOMESTIC PURPOSES. That the proposed points of diversion, all reservoirs or basins, the location and extent of all other works which will cross or connect with the proposed works, and the boundary of all lands, showing by 40-acre subdivisions the areas proposed to be irrigated, are fully and correctly designated thereon.

State Water Right Surveyor No. 275

Subscribed and sworn to before me this 12th. day of August, 1977.

Notary Public in and for Nevada

FILED
Sept. 12, 1977
STATE ENGINEER'S OFFICE

SCALE — 1" = 1000'

1000 0 1320 2640 3960

MAP
TO ACCOMPANY APPLICATIONS
TO APPROPRIATE WATER
BY
DESERT VALLEY WATER CO.
FOR
IRRIGATION & DOMESTIC PURPOSES
FROM
UNDERGROUND SOURCES

81581
81530 81529 81528 81527 81526 81525 81524 81523 81522 81521 81520 81519 81518 81516 81515 81513 81511 31510