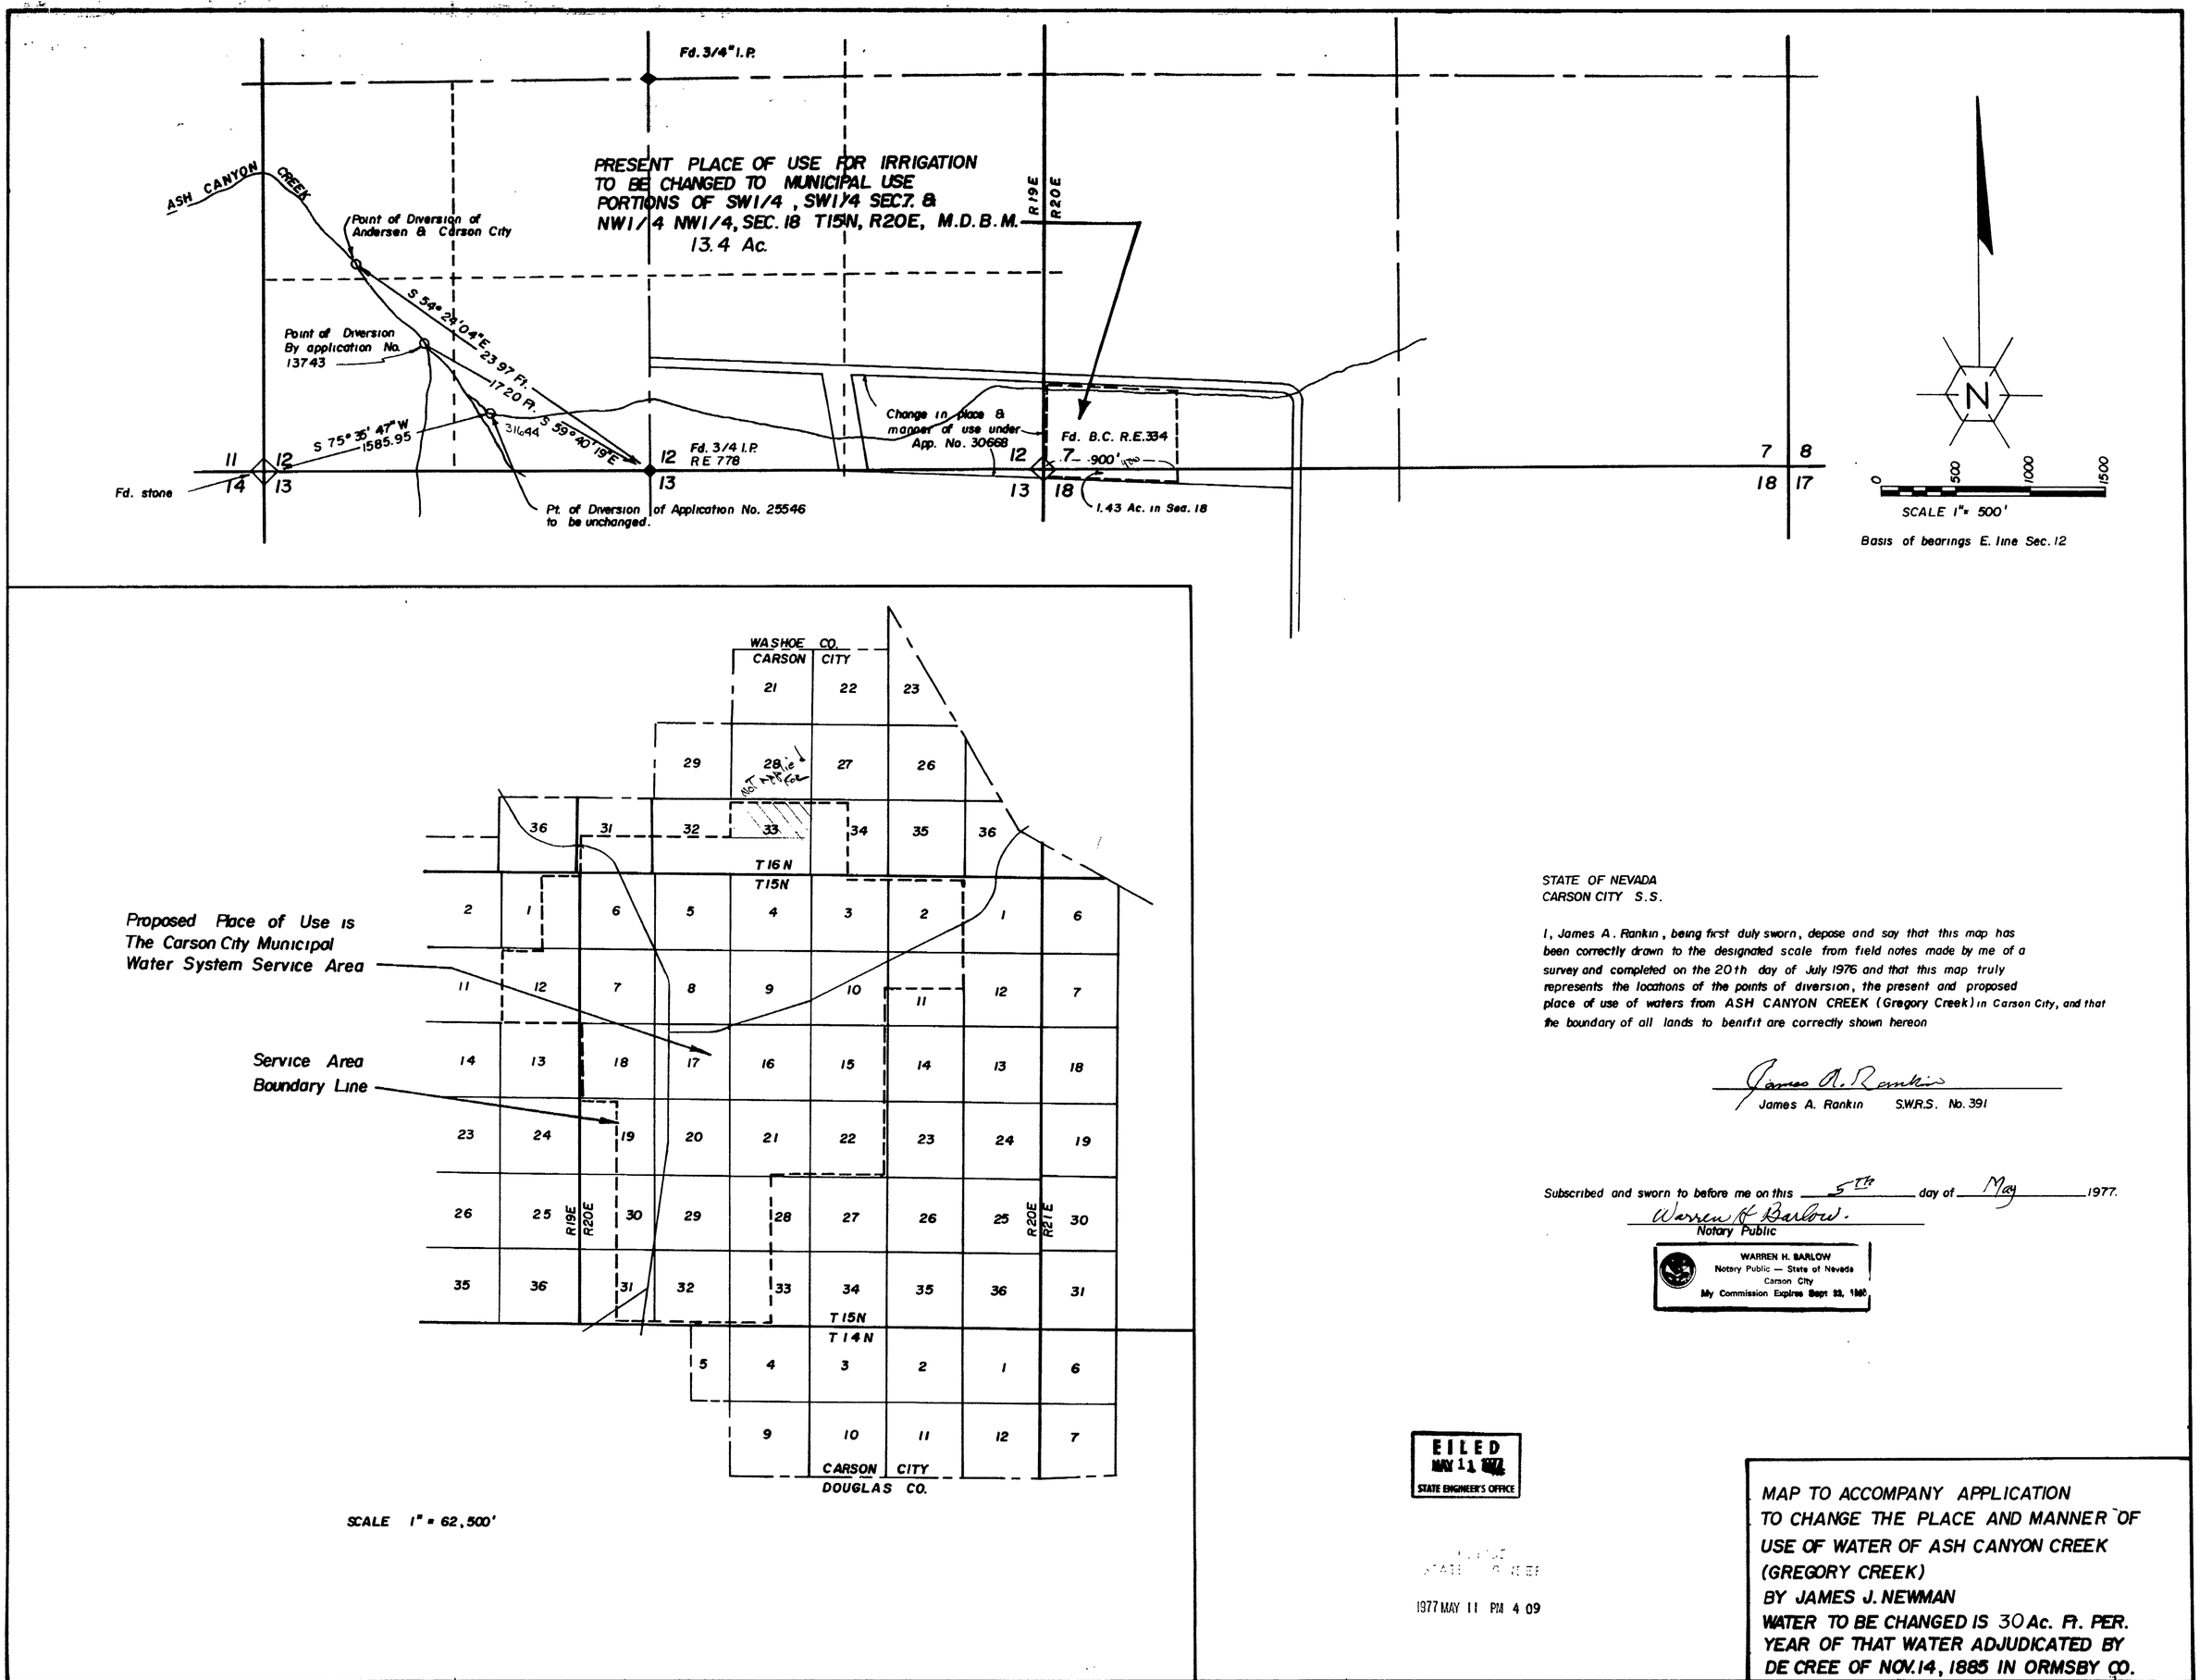

STATE OF NEVADA
CARSON CITY S.S.

I, James A. Rankin, being first duly sworn, depose and say that this map has been correctly drawn to the designated scale from field notes made by me of a survey and completed on the 20th day of July 1976 and that this map truly represents the locations of the points of diversion, the present and proposed place of use of waters from ASH CANYON CREEK (Gregory Creek) in Carson City, and that the boundary of all lands to benifit are correctly shown hereon

James A. Rankin
James A. Rankin S.W.R.S. No. 391

Subscribed and sworn to before me on this 5th day of May 1977.

Warren H. Barlow
Notary Public

WARREN H. BARLOW
Notary Public — State of Nevada
Carson City
My Commission Expires Sept 23, 1980

FILED
MAY 11 1977
STATE ENGINEER'S OFFICE

1977 MAY 11 PM 4 09

MAP TO ACCOMPANY APPLICATION
TO CHANGE THE PLACE AND MANNER OF
USE OF WATER OF ASH CANYON CREEK
(GREGORY CREEK)
BY JAMES J. NEWMAN
WATER TO BE CHANGED IS 30 Ac. Ft. PER.
YEAR OF THAT WATER ADJUDICATED BY
DECREE OF NOV. 14, 1885 IN ORMSBY CO.

31644