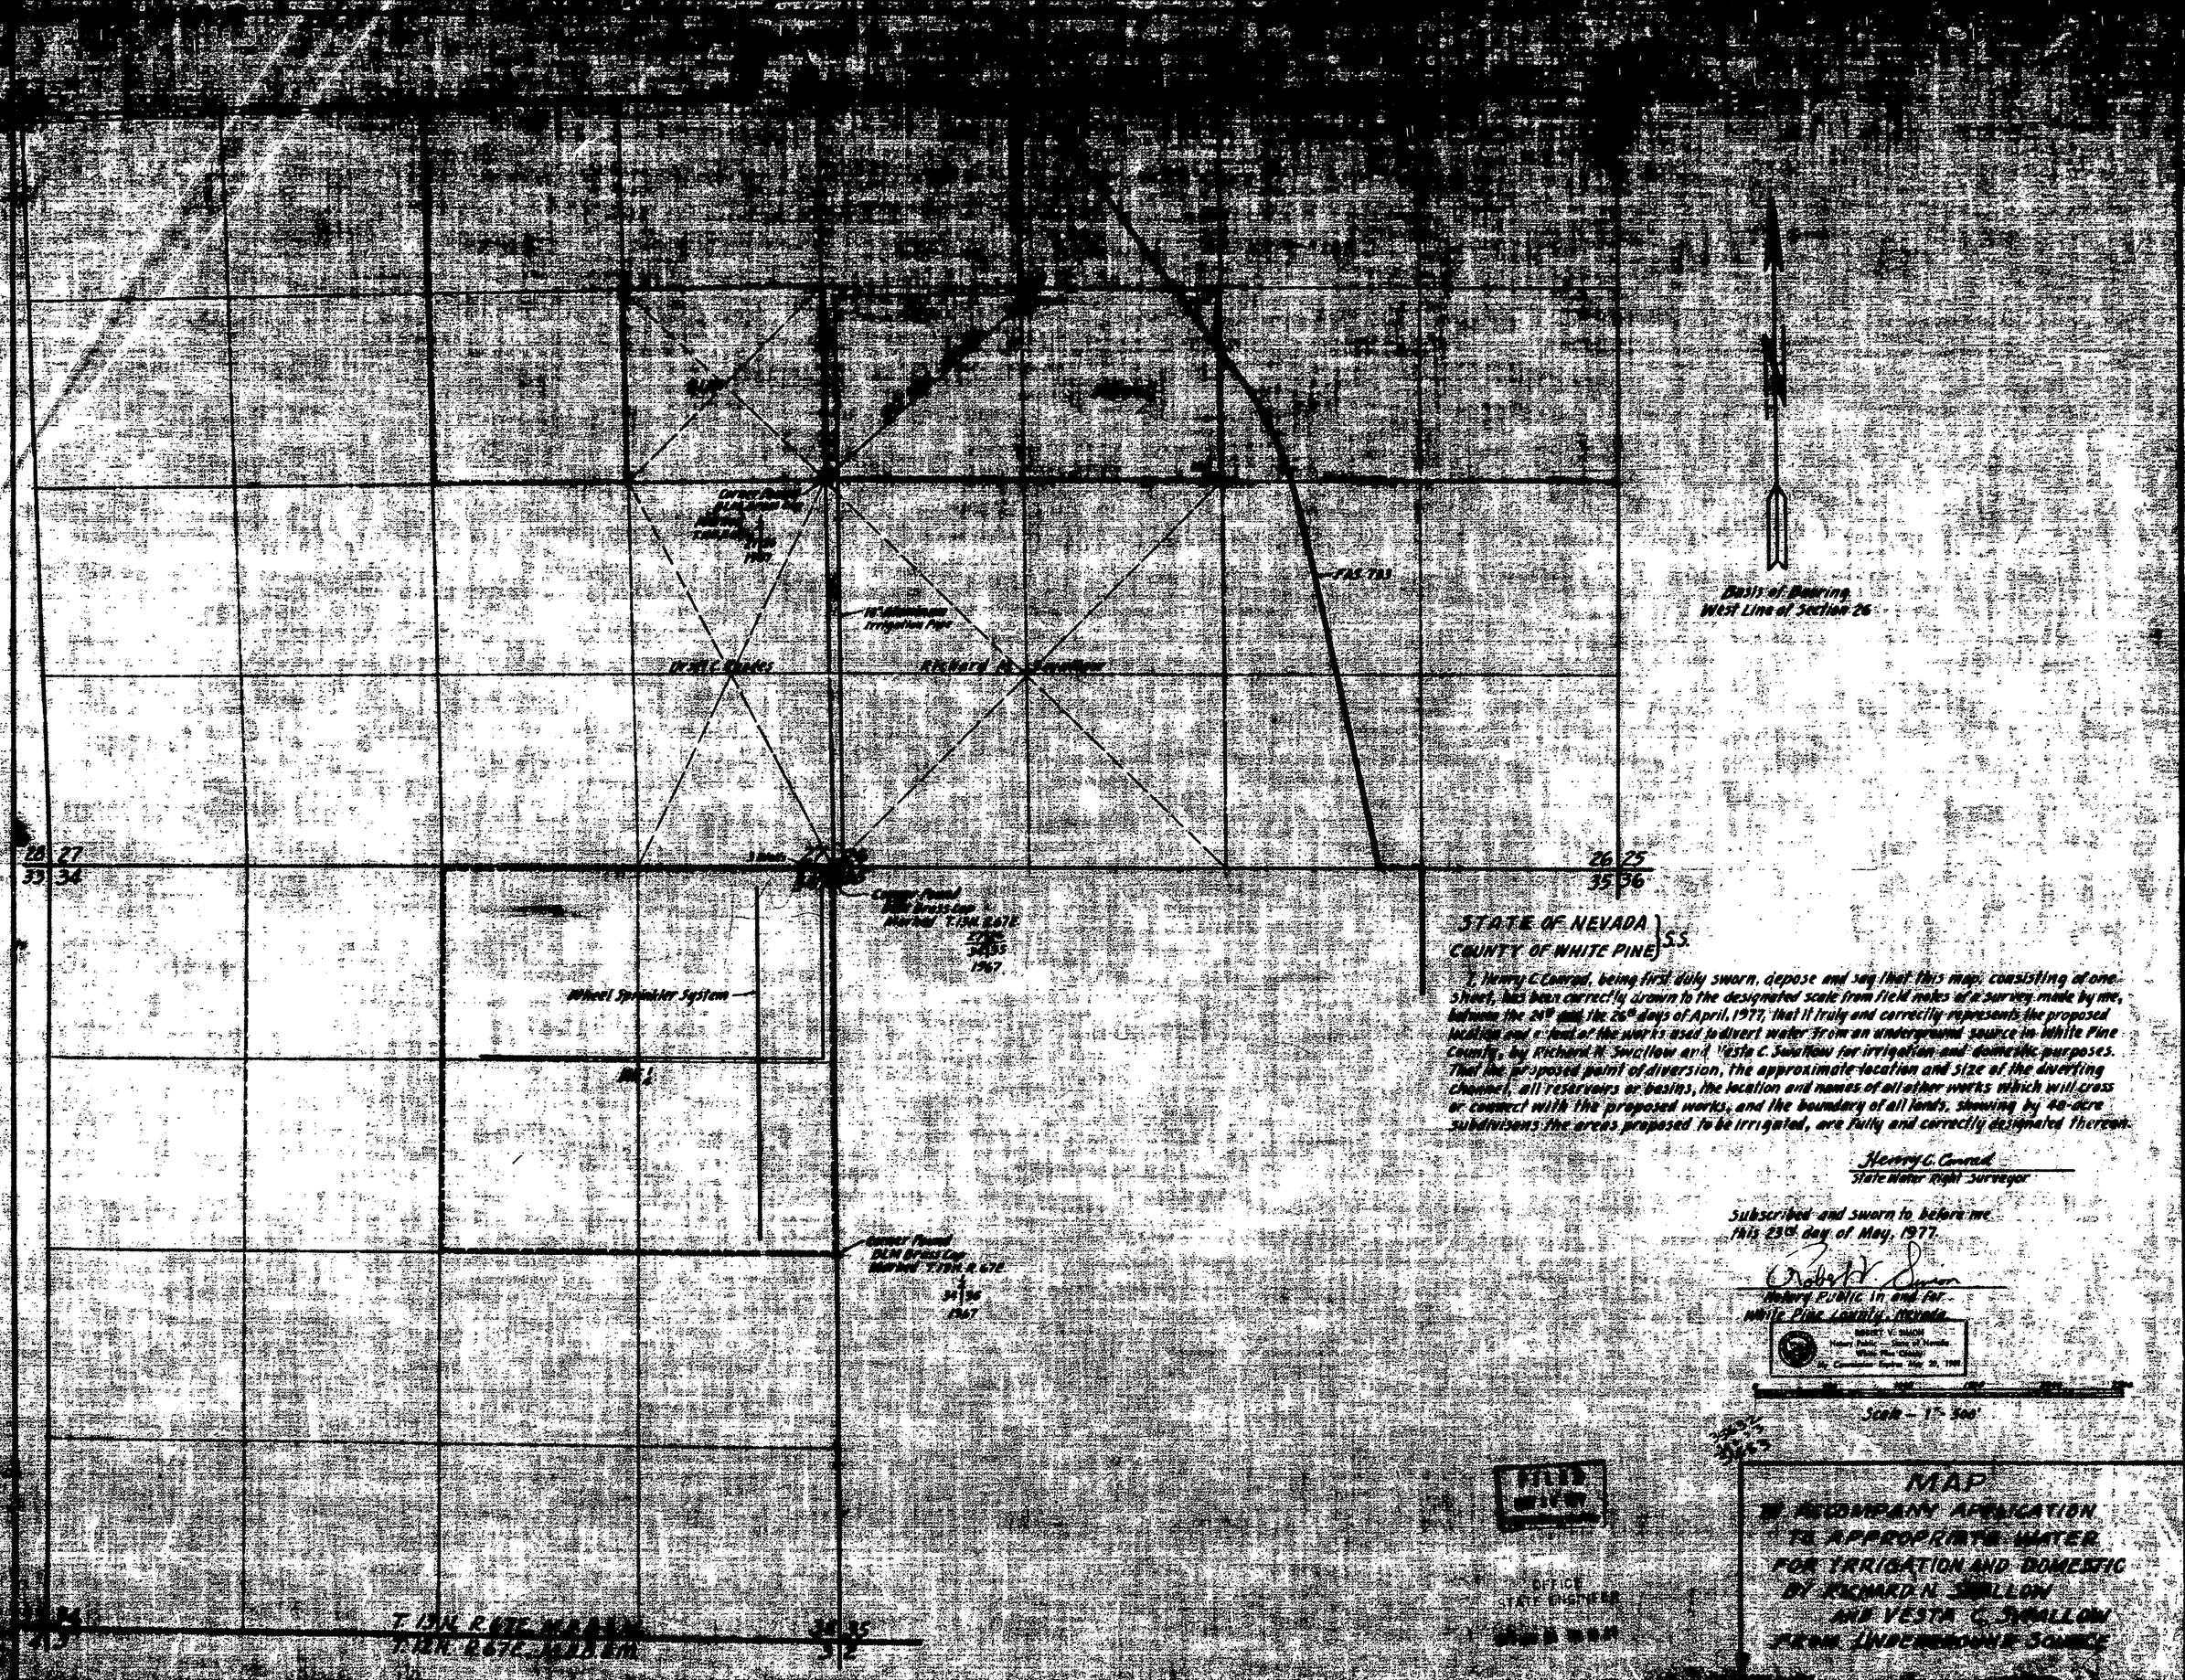

STATE OF NEVADA }
COUNTY OF WHITE PINE } S.S.

I, Henry C. Conrad, being first duly sworn, depose and say that this map, consisting of one sheet, has been correctly drawn to the designated scale from field notes of a survey made by me, between the 24th and the 26th days of April, 1977, that it truly and correctly represents the proposed location and extent of the works used to divert water from an underground source in White Pine County, by Richard N. Swallow and Vesta C. Swallow for irrigation and domestic purposes. That the proposed point of diversion, the approximate location and size of the diverting channel, all reservoirs or basins, the location and names of all other works which will cross or connect with the proposed works, and the boundary of all lands, showing by 40-acre subdivisions the areas proposed to be irrigated, are fully and correctly designated thereon.

Henry C. Conrad
State Water Right Surveyor

Subscribed and sworn to before me
this 23rd day of May, 1977.

Robert V. Simon
Notary Public in and for
White Pine County, Nevada.

ROBERT V. SIMON
Notary Public — State of Nevada
White Pine County
My Commission Expires May 20, 1981

Scale — 1" = 500'

FILED

OFFICE
STATE ENGINEER

MAP
TO ACCOMPANY APPLICATION
TO APPROPRIATE WATER
FOR IRRIGATION AND DOMESTIC
BY RICHARD N. SWALLOW
AND VESTA C. SWALLOW
FROM UNDERGROUND SOURCE