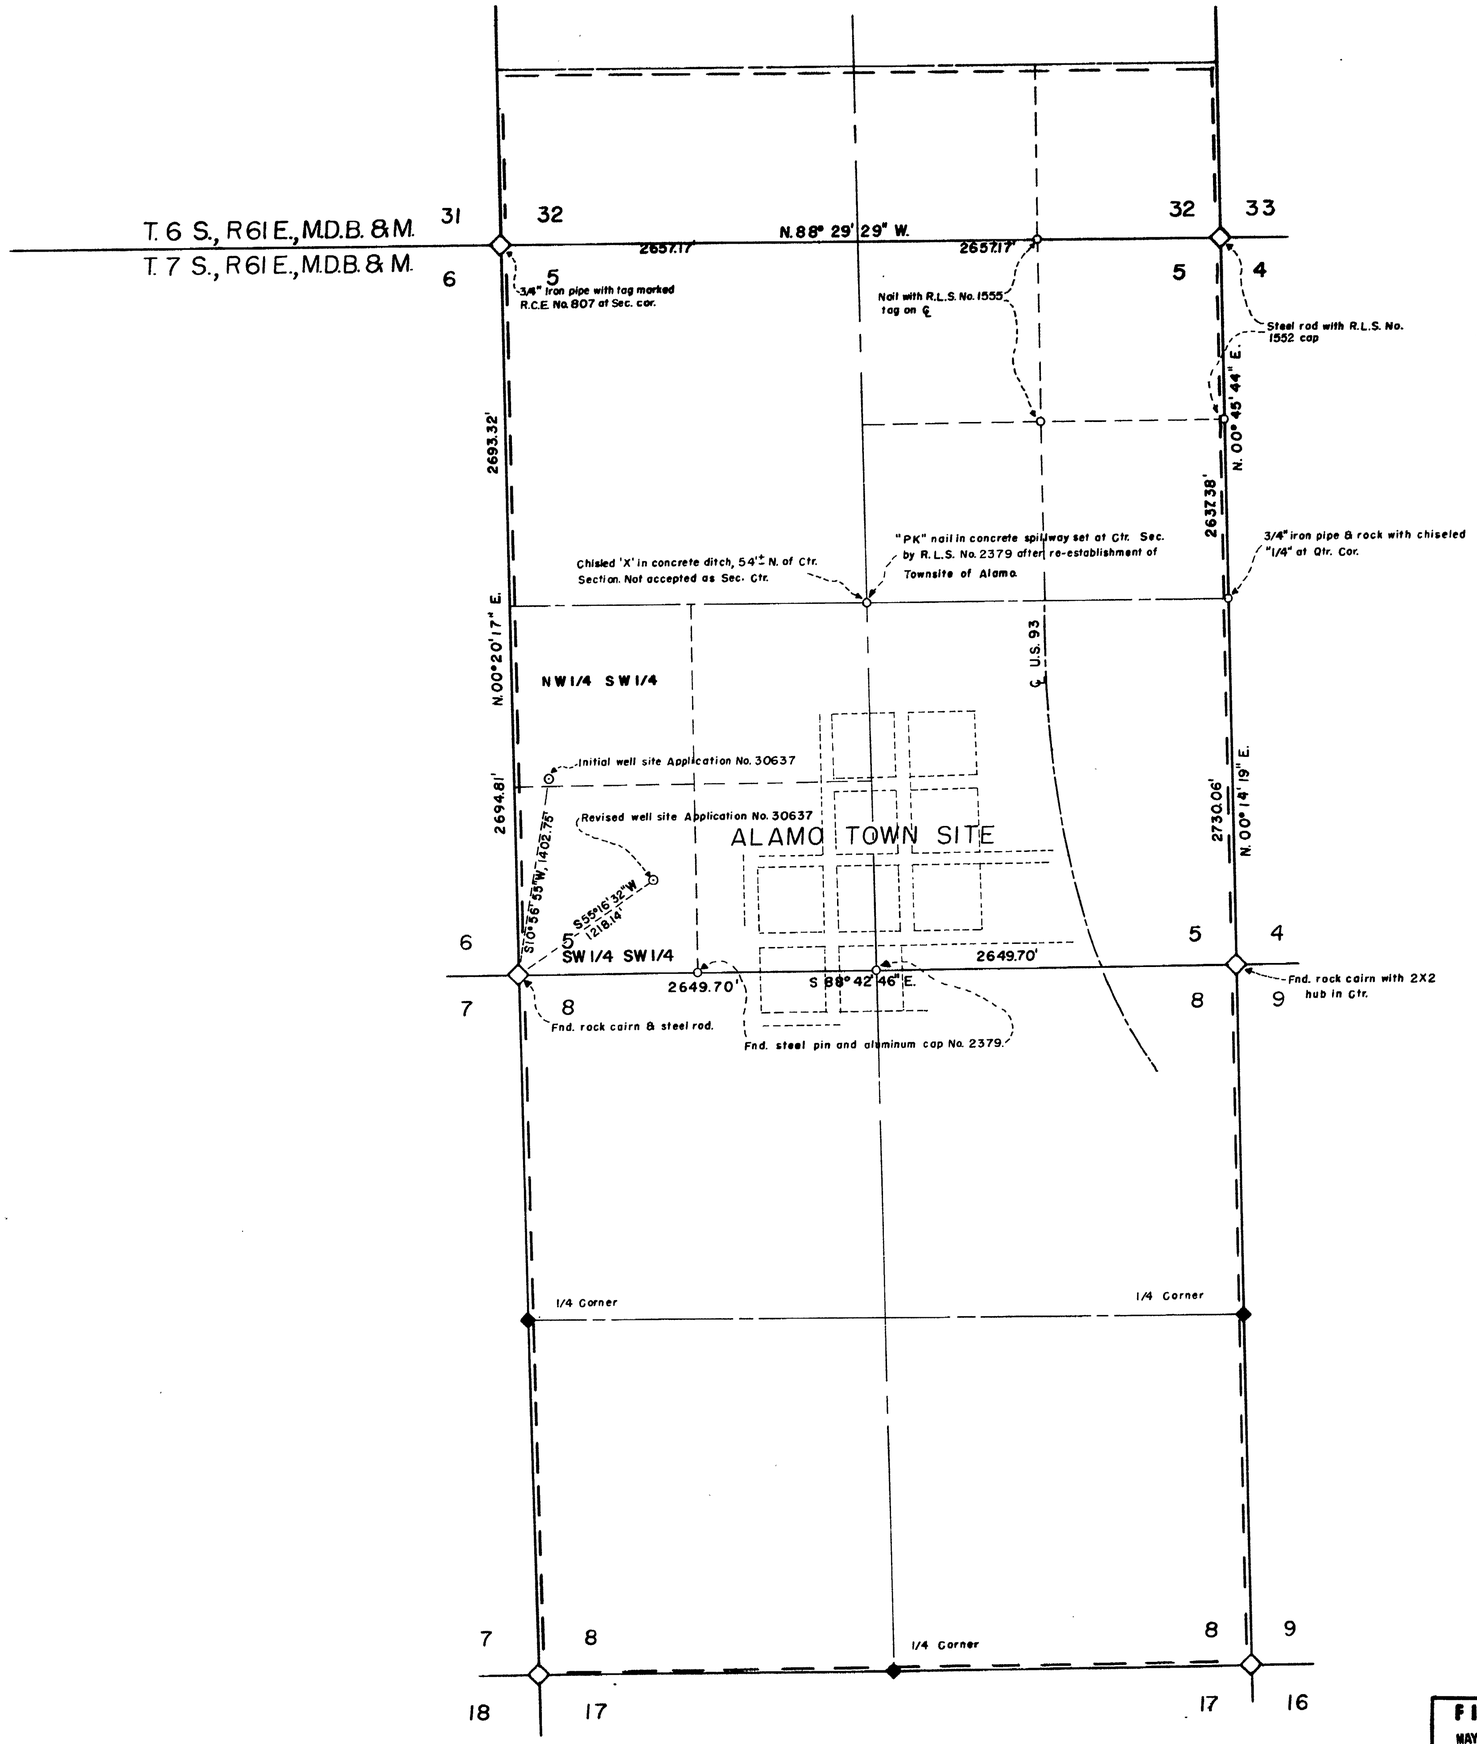

STATE OF NEVADA } ss
County of Clark

I, Tevfik Tuzegun, being first duly sworn, depose and say that this map consisting of one sheet, has been correctly drawn to the designated scale from field notes of surveys made under my supervision and direction between the 1st day of September 1976, and the 15th day of March, 1977, that it truly and correctly represents the proposed location and extent of the works used to divert underground water from Lincoln County, by the Union Carbide Corporation, Metals Division, Tempiute Operations, Alamo, Nevada, that the water diverted shall be used for the Alamo Homestead Sewer and Water District.

Tevfik Tuzegun
State Water Right Surveyor
Nevada No. 287

Notary Public- State of Nevada
CLARK COUNTY
Jewell Bidelman
My Commission Expires Dec. 12, 1979

Subscribed and sworn to before me this 3rd day of May, 1977

Jewell Bidelman
Notary Public in and for Clark County, Nevada

Basis of Bearing:
The North line of Section 8, T. 7 S., R. 61 E., M.D.B.&M. as determined by measurement from the ℄ of U.S. Highway 93, being: N. 88° 42' 46" W.

0 600 1200 1800 2400 FEET
Scale ~ 1" = 600'

SCALE 1:7200

31682

MAP TO ACCOMPANY APPLICATION TO APPROPRIATE WATER
FOR: QUASI – MUNICIPAL
BY: UNION CARBIDE CORP. & ALAMO FARMSTEAD WATER ASSOCIATION
FROM: UNDERGROUND SOURCE
IN LINCOLN COUNTY, NEVADA

FILED
MAY 12 1977
STATE ENGINEER'S OFFICE

OFFICE
STATE ENGINEER
1977 MAY 12 PM 3 07

31682