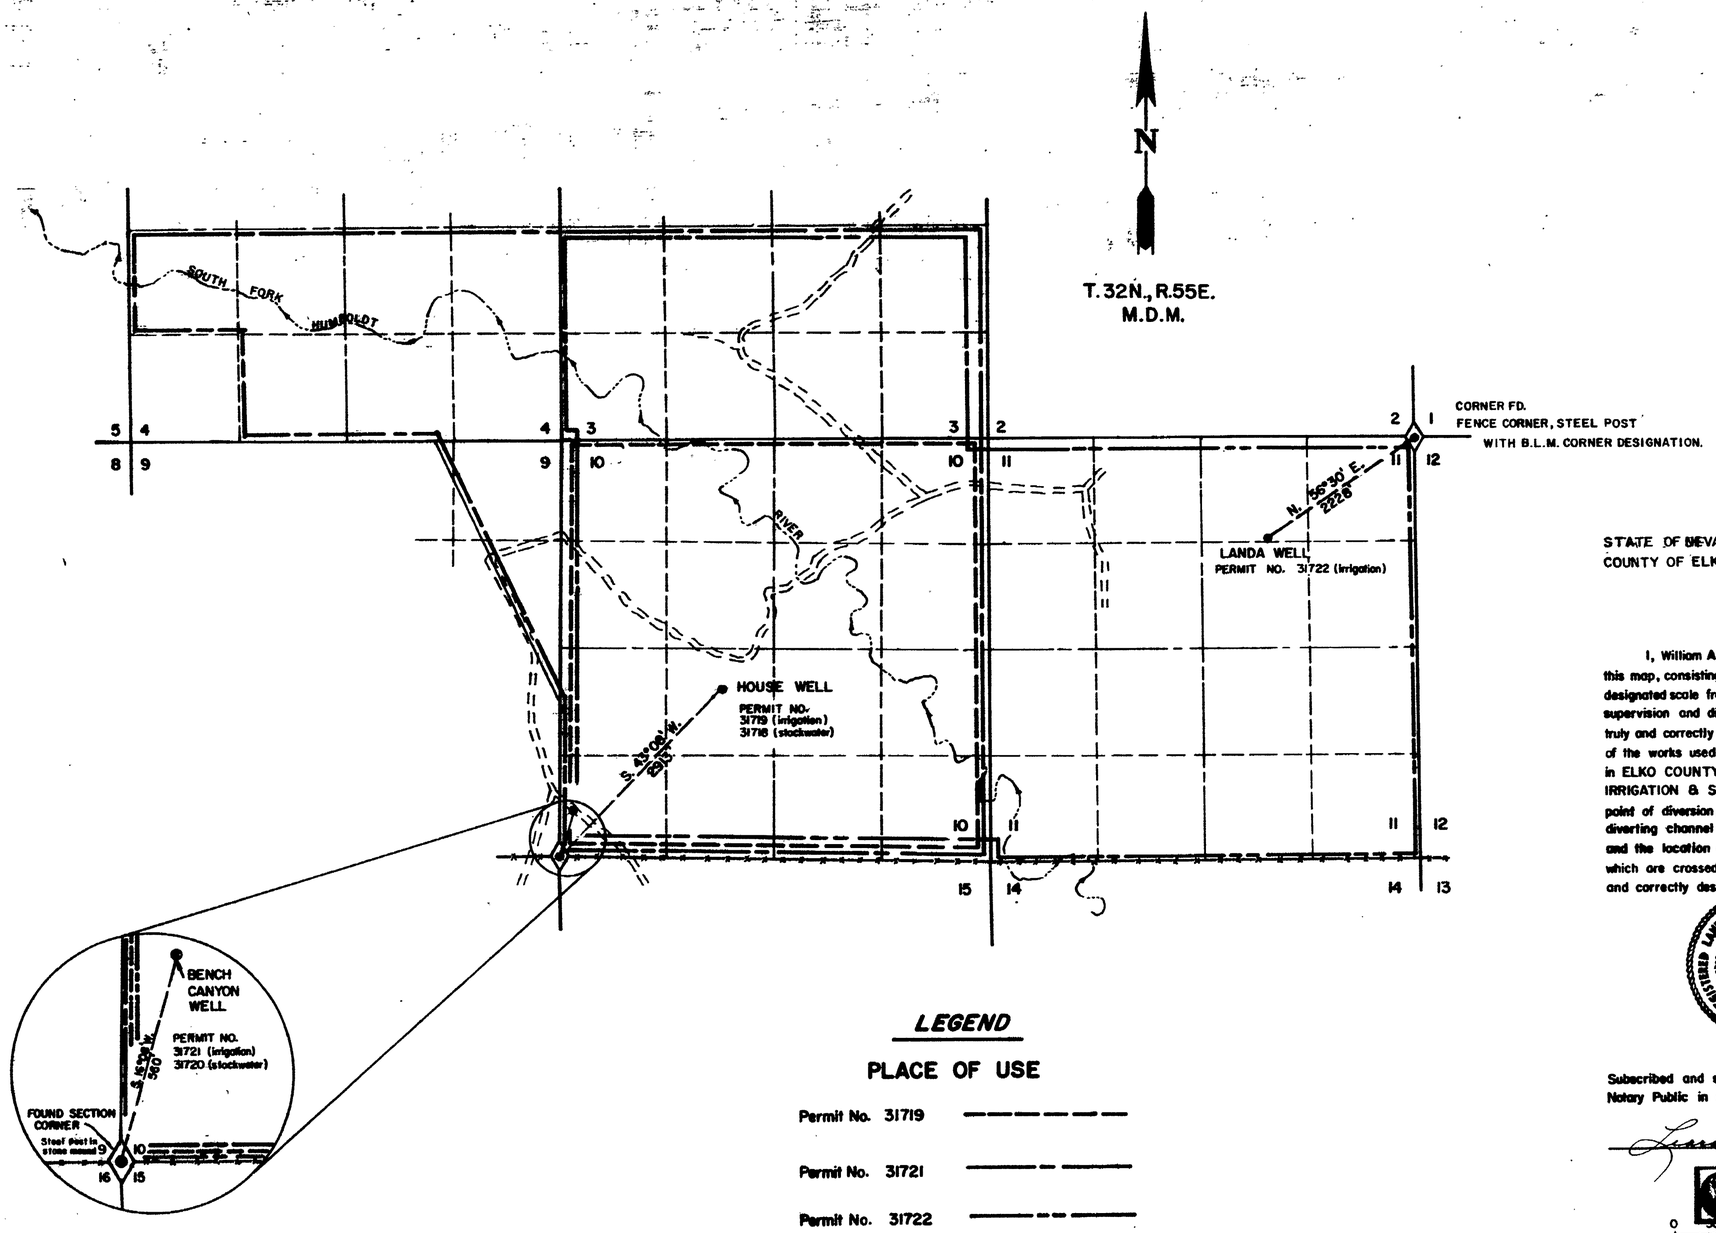

STATE OF NEVADA }
COUNTY OF ELKO } S.S.

I, William A. Nisbet, being first duly sworn, depose and say that this map, consisting of one sheet, has been correctly drawn to the designated scale from field notes of a survey made under my supervision and direction, on the 23rd. day of May 1977; that it truly and correctly represents the proposed location and extent of the works used to divert water from UNDERGROUND SOURCES in ELKO COUNTY, by JULIAN TOMERA RANCHES INC. for IRRIGATION & STOCKWATER purposes. That the proposed point of diversion, the approximate location and size of the diverting channel or other conduit, the place and manner of use, and the location and names of all other works or streams which are crossed by or connected with the said works, are fully and correctly designated thereon.

REGISTERED LAND SURVEYOR - STATE OF NEVADA
WILLIAM A. NISBET
3805

William A. Nisbet
State Water Rights Surveyor No. 448

Subscribed and sworn to before me this 26th day of July, 1977.
Notary Public in and for Elko County, Nevada.

Leora Bernadot

LEORA BERNADOT
Notary Public State of Nevada
Elko County, Nevada
Commission expires May 2, 1978

0 500 1000 2000 3000 4000 5000
SCALE: 1" = 1000'

LEGEND

PLACE OF USE

Permit No. 31719 ————————

Permit No. 31721 ————————

Permit No. 31722 ————————

Basis of Bearing: Magnetic, var. 17 1/2°E.

31719 CERTIFICATE NO. [illegible] ISSUED [illegible]

31720 CERTIFICATE NO. [illegible] ISSUED [illegible]

FILED
AUG 12 1977
STATE ENGINEER'S OFFICE

NO.	BY	DATE	DESCRIPTION	CHK'D	APP'D
			REVISIONS		

DRAWN BY M.M. | APPROVED BY [illegible]
JOB NO. 2232-01 | DATE 7/77

MAP
TO ACCOMPANY APPLICATION TO APPROPRIATE WATER FOR IRRIGATION AND STOCKWATER

by JULIAN TOMERA RANCHES INC.
from UNDERGROUND SOURCE

CHILTON ENGINEERING
421 COURT STREET ELKO, NEVADA

W 77016

1977 AUG 12 PM 2 21

77 JUL 27 PM 2 21

31722 31721 31720 31719 31718