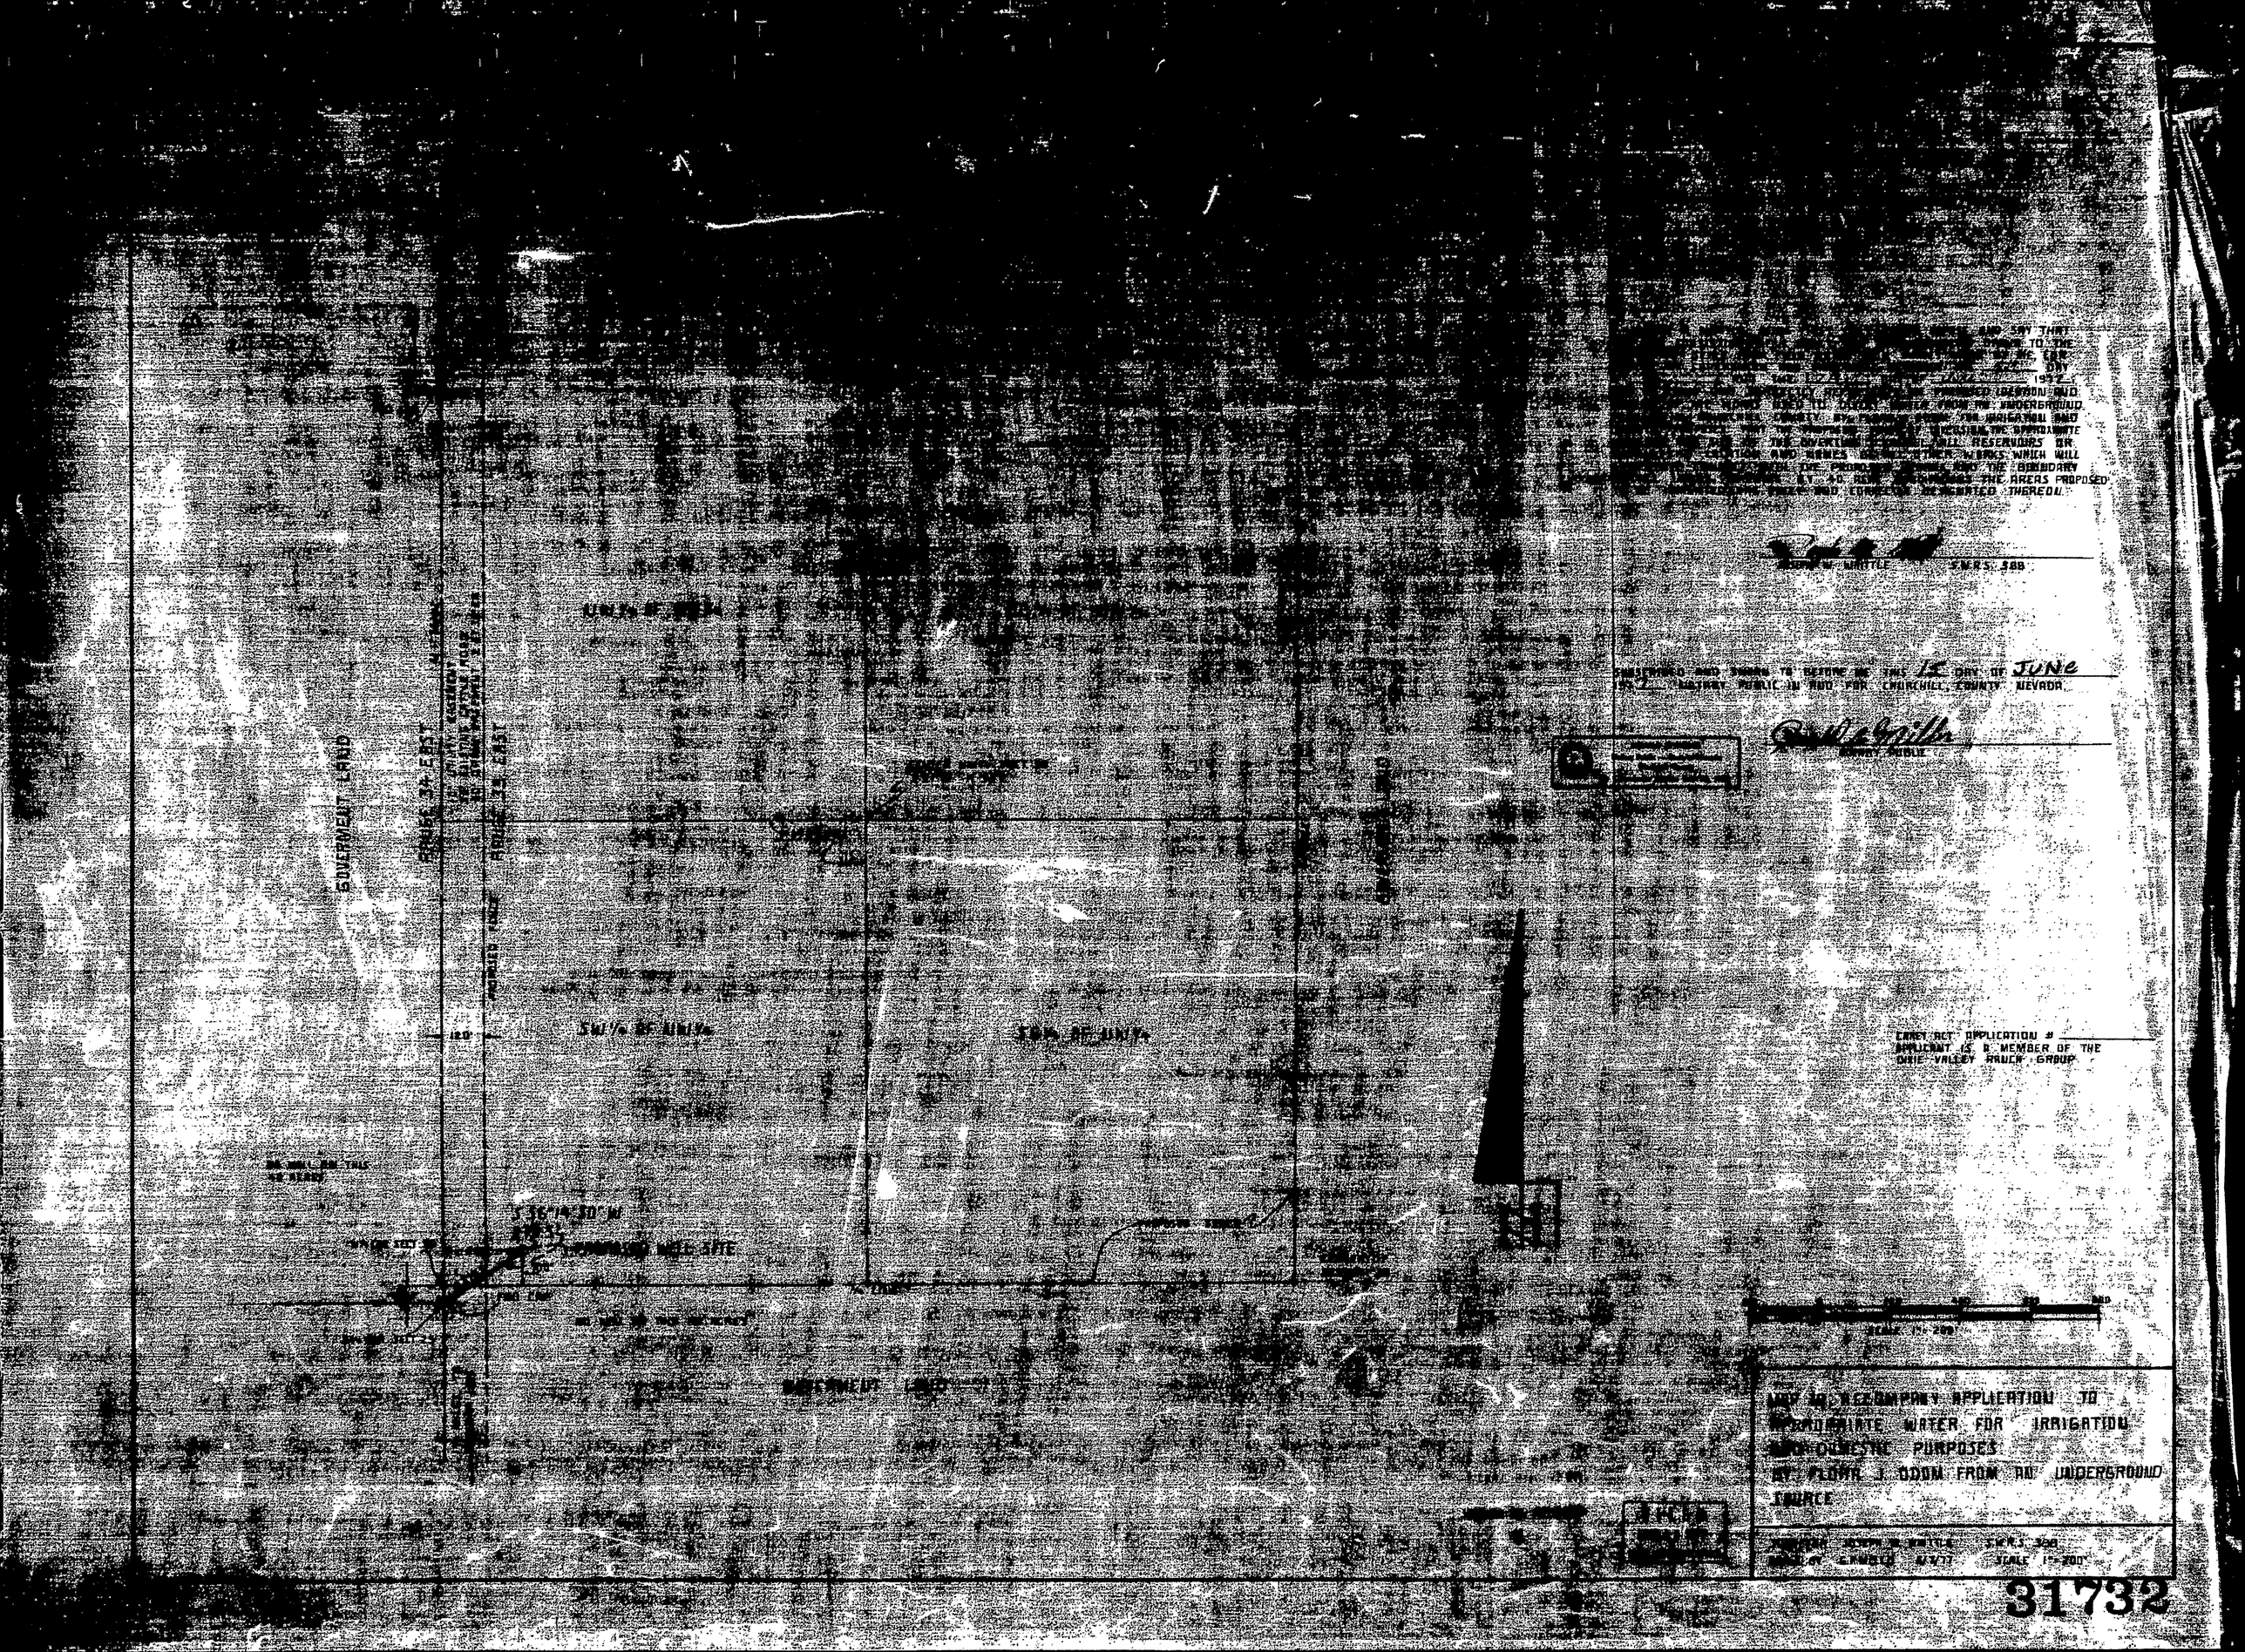

[illegible] AND SAY THAT [illegible] TO THE [illegible] DAY [illegible] 1972 [illegible] PROPOSED DIVERSION AND [illegible] FROM AN UNDERGROUND [illegible] FOR IRRIGATION AND [illegible] THE APPROXIMATE [illegible] ALL RESERVOIRS OR [illegible] OTHER WORKS WHICH WILL [illegible] THE BOUNDARY [illegible] THE AREAS PROPOSED [illegible] DESIGNATED THEREON.

JOSEPH W. WHITTLE S.W.R.S. 388

SUBSCRIBED AND SWORN TO BEFORE ME THIS 15 DAY OF JUNE 1972 NOTARY PUBLIC IN AND FOR CHURCHILL COUNTY NEVADA.

[illegible] NOTARY PUBLIC

CARRY ACT APPLICATION # _____
APPLICANT IS A MEMBER OF THE DIXIE VALLEY RANCH GROUP

MAP TO ACCOMPANY APPLICATION TO APPROPRIATE WATER FOR IRRIGATION AND DOMESTIC PURPOSES BY FLORA J. ODOM FROM AN UNDERGROUND SOURCE

[illegible] JOSEPH W. WHITTLE S.W.R.S. 388
[illegible] SCALE 1"=200'

31732