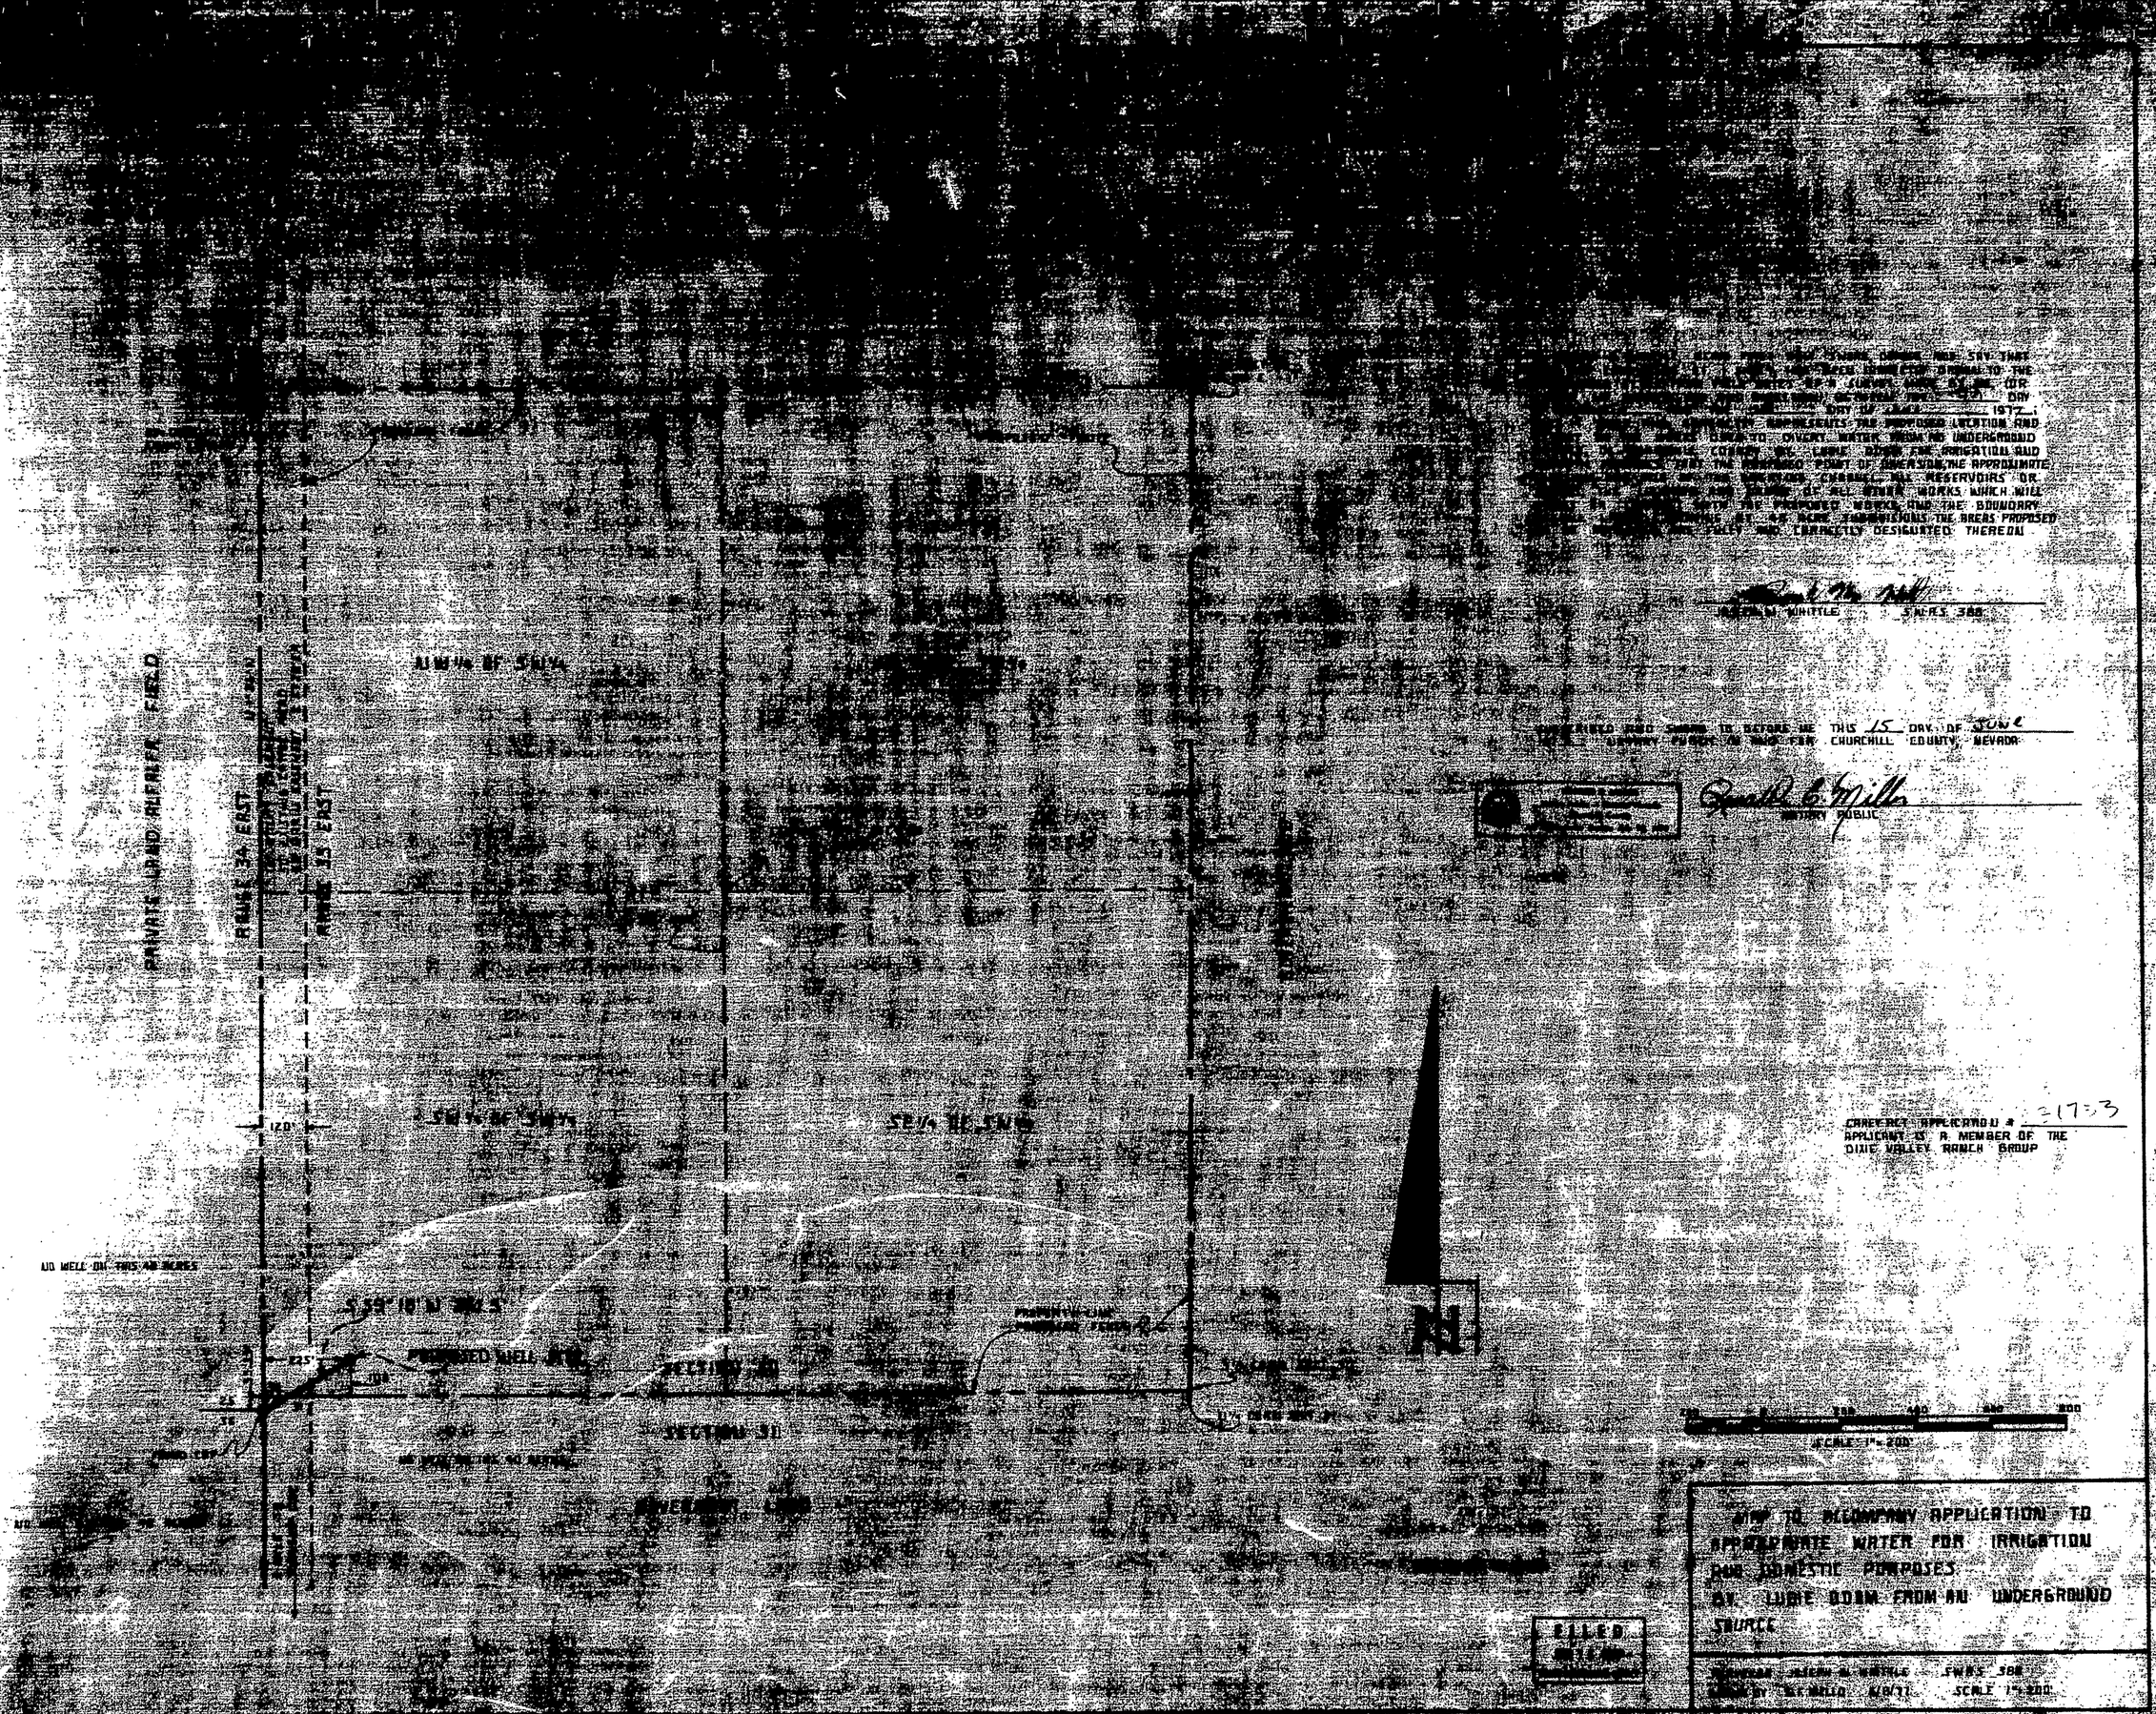

[illegible] SAY THAT [illegible] TO THE [illegible] DAY [illegible] 1972 [illegible] REPRESENTS THE PROPOSED LOCATION AND [illegible] TO DIVERT WATER FROM AN UNDERGROUND [illegible] COURSE BY LUBIE ODOM FOR IRRIGATION AND [illegible] THE PROPOSED POINT OF DIVERSION, THE APPROXIMATE [illegible] CHANNEL, ALL RESERVOIRS OR [illegible] OF ALL OTHER WORKS WHICH WILL [illegible] THE PROPOSED WORKS AND THE BOUNDARY [illegible] AT 40 ACRE SUBDIVISIONS THE AREAS PROPOSED [illegible] FULLY AND CORRECTLY DESIGNATED THEREON

JOSEPH W. WHITTLE SWRS 388

SUBSCRIBED AND SWORN TO BEFORE ME THIS 15 DAY OF JUNE [illegible] NOTARY PUBLIC IN AND FOR CHURCHILL COUNTY, NEVADA

NOTARY PUBLIC

CAREFACT APPLICATION # 31733
APPLICANT IS A MEMBER OF THE DIXIE VALLEY RANCH GROUP

MAP TO ACCOMPANY APPLICATION TO APPROPRIATE WATER FOR IRRIGATION AND DOMESTIC PURPOSES BY LUBIE ODOM FROM AN UNDERGROUND SOURCE

[illegible] JOSEPH W. WHITTLE SWRS 388
[illegible] BY [illegible] 6/8/71 SCALE 1" = 200'

FILED

31733