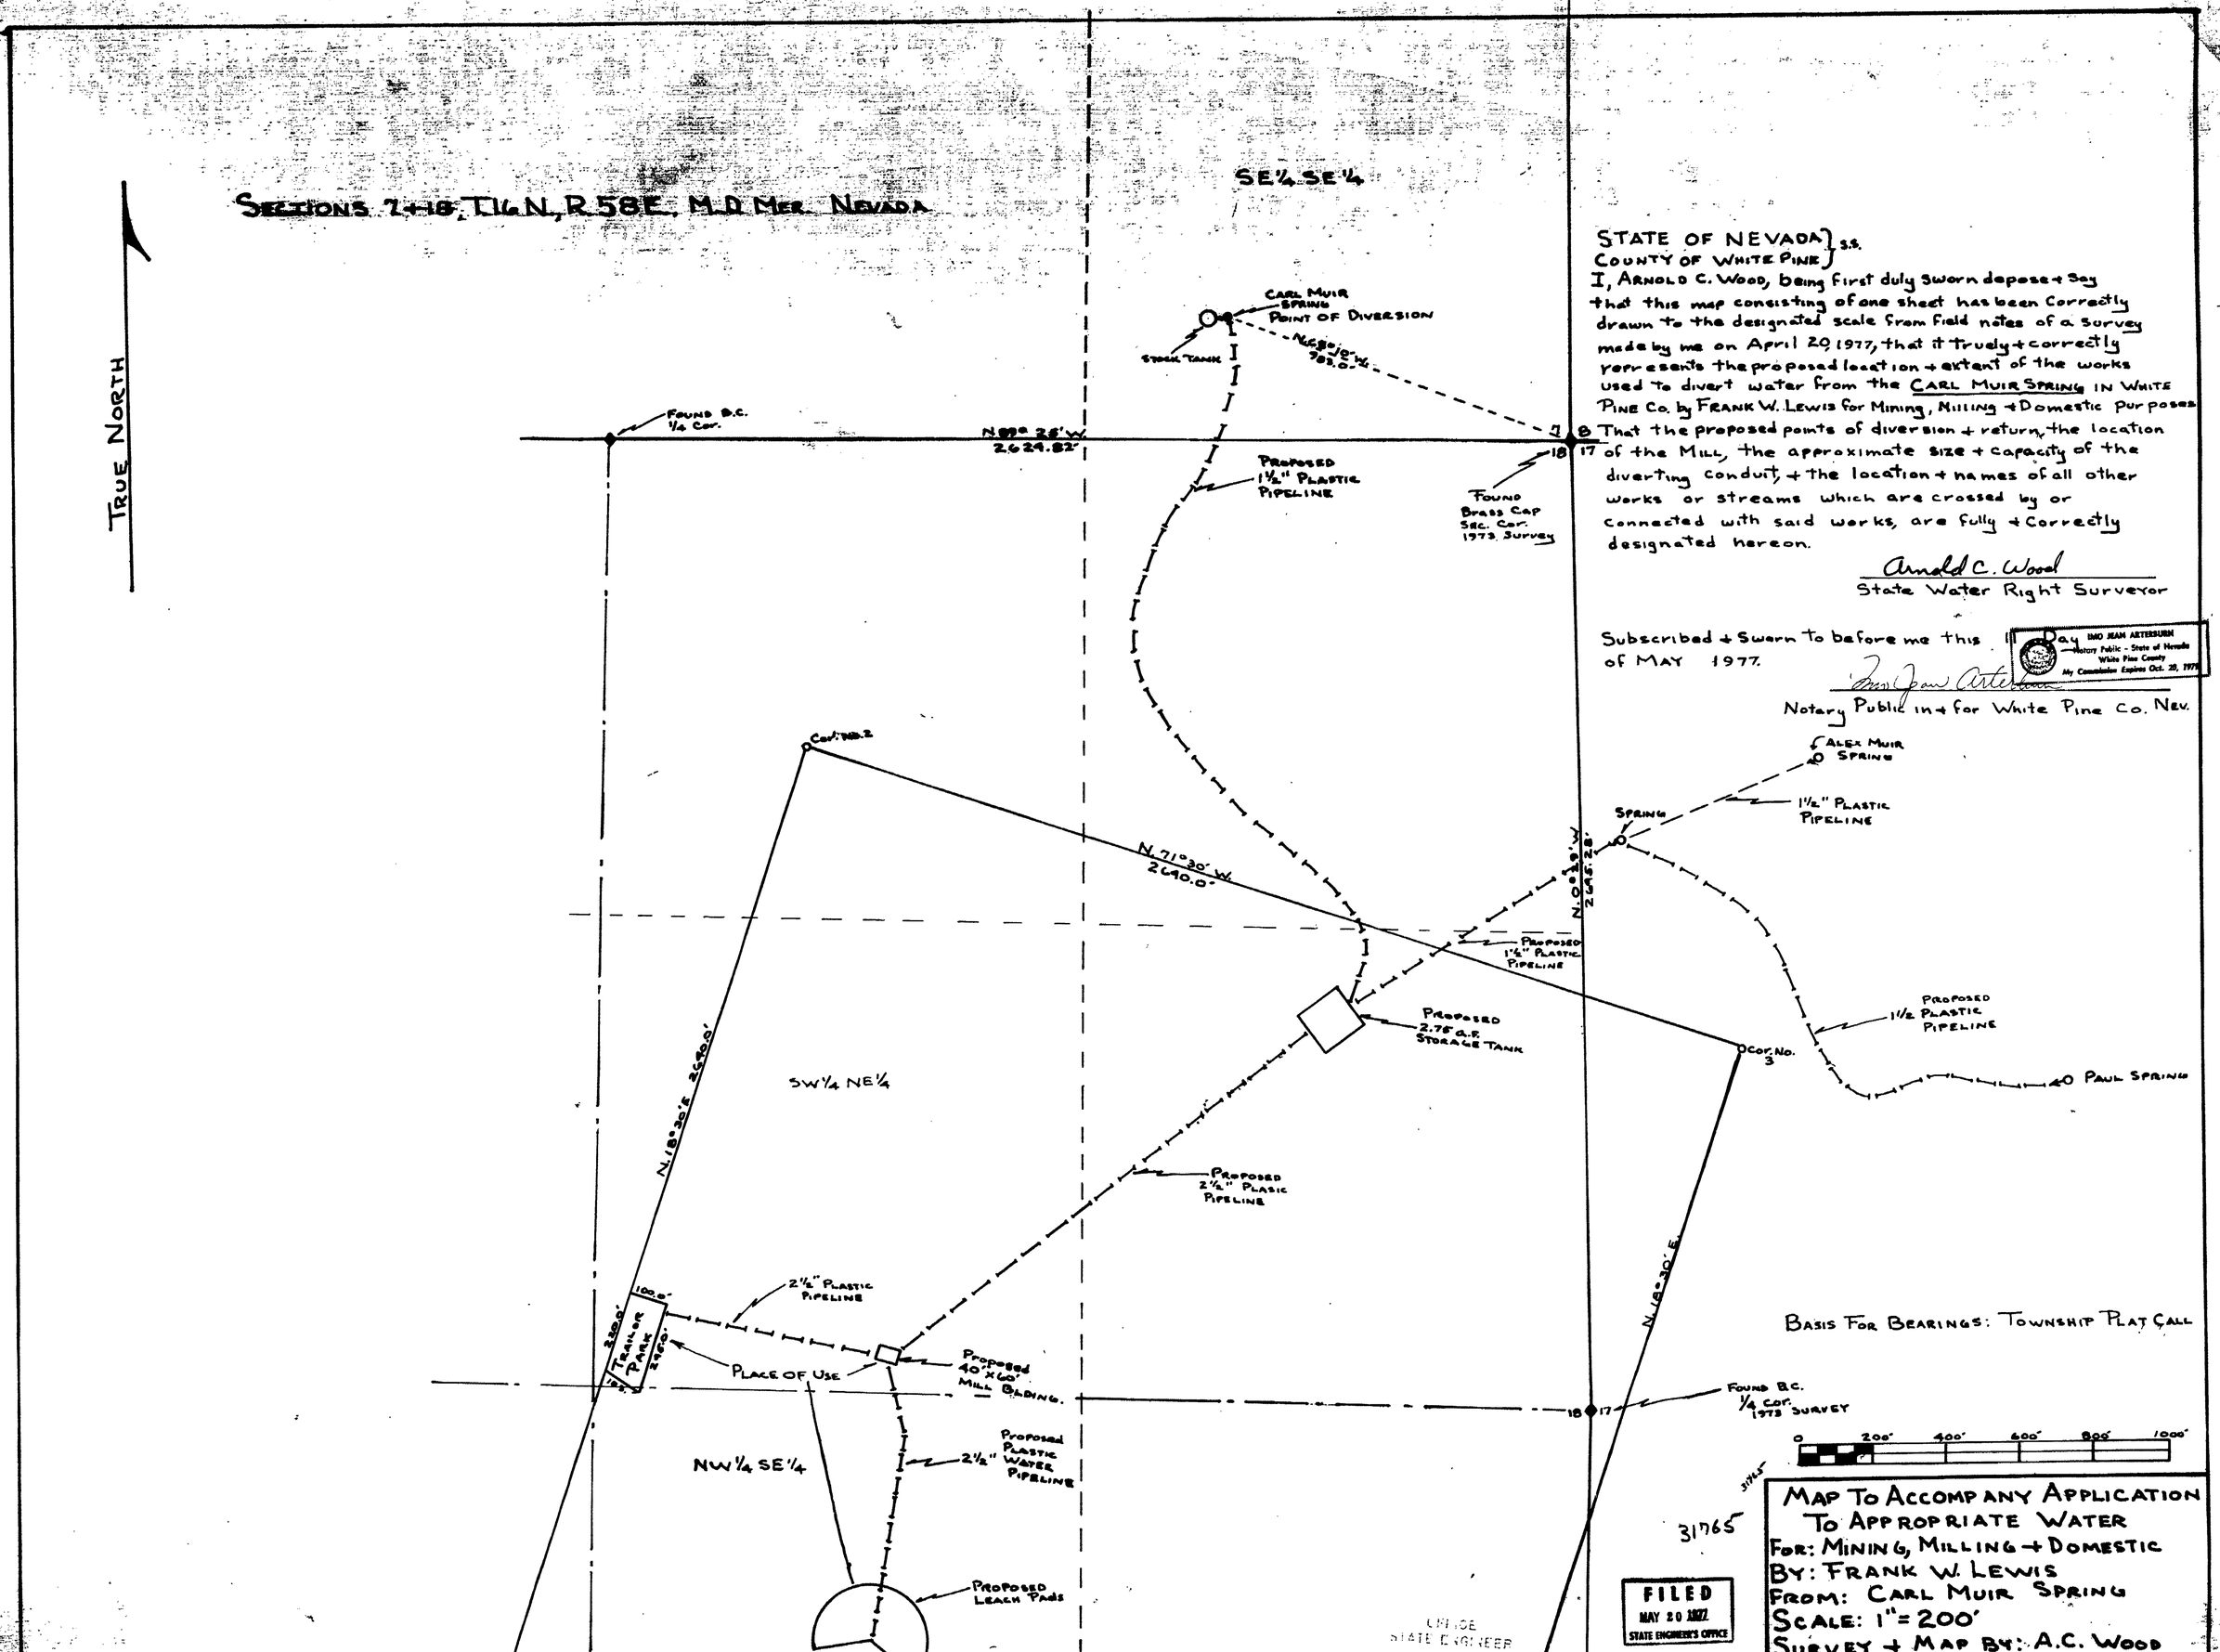

STATE OF NEVADA } S.S.
COUNTY OF WHITE PINE }

I, ARNOLD C. WOOD, being first duly sworn depose + say that this map consisting of one sheet has been correctly drawn to the designated scale from field notes of a survey made by me on April 20, 1977, that it truely + correctly represents the proposed location + extent of the works used to divert water from the CARL MUIR SPRING IN WHITE PINE CO. by FRANK W. LEWIS for Mining, Milling + Domestic purposes That the proposed points of diversion + return, the location of the MILL, the approximate size + capacity of the diverting conduit, + the location + names of all other works or streams which are crossed by or connected with said works, are fully + correctly designated hereon.

Arnold C. Wood
State Water Right Surveyor

Subscribed + Sworn to before me this 11 Day of MAY 1977.

IMO JEAN ARTERBURN
Notary Public - State of Nevada
White Pine County
My Commission Expires Oct. 20, 1979

Imo Jean Arterburn
Notary Public in + for White Pine Co. Nev.

MAP TO ACCOMPANY APPLICATION TO APPROPRIATE WATER
FOR: MINING, MILLING + DOMESTIC
BY: FRANK W. LEWIS
FROM: CARL MUIR SPRING
SCALE: 1" = 200'
SURVEY + MAP BY: A.C. WOOD
R.L.S. 3144 APRIL 1977

FILED
MAY 20 1977
STATE ENGINEER'S OFFICE

OFFICE
STATE ENGINEER
1977 MAY 20 PM 2 52

31765