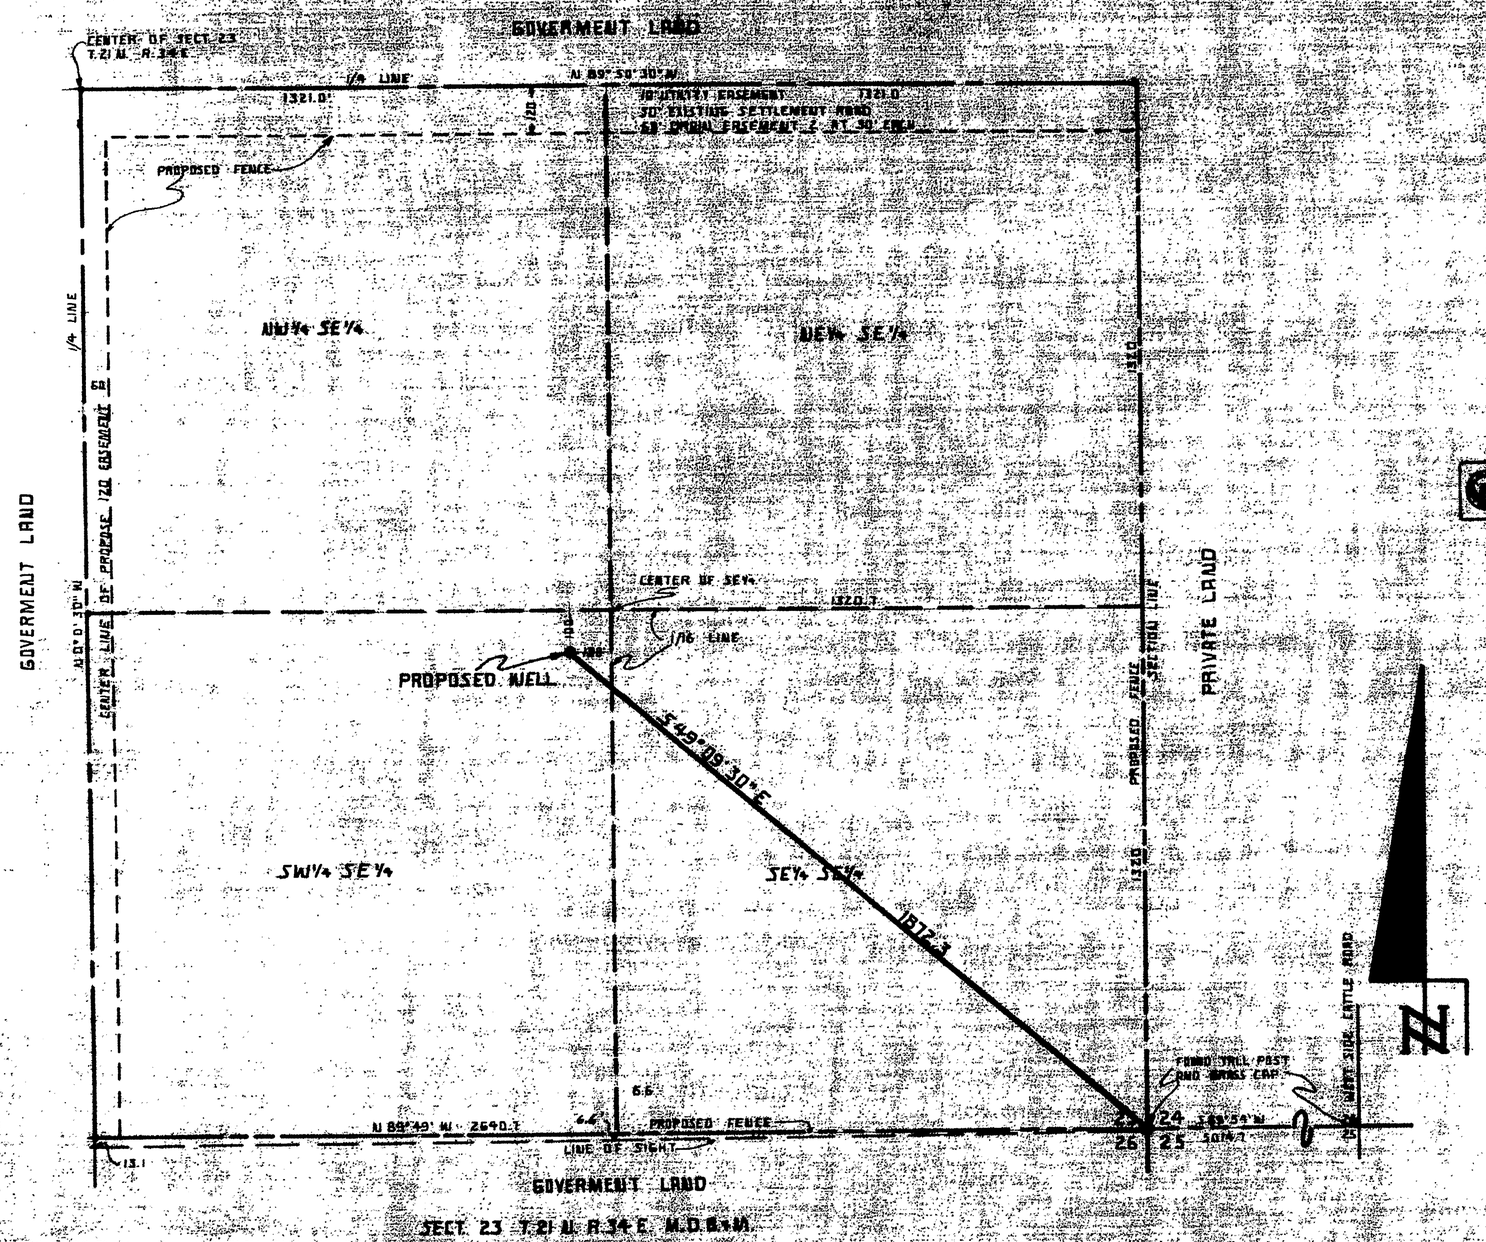

STATE OF NEVADA }
COUNTY OF CHURCHILL } SS

I, JOSEPH W. WHITTLE, BEING FIRST DULY SWORN, DEPOSE AND SAY THAT THIS MAP CONSISTING OF 1 SHEET, HAS BEEN CORRECTLY DRAWN TO THE DESIGNATED SCALE FROM FIELD NOTES OF A SURVEY MADE BY ME, (OR UNDER MY SUPERVISION AND DIRECTION), BETWEEN THE 5th DAY OF June AND THE 7th DAY OF June 1977; THAT IT TRULY AND CORRECTLY REPRESENTS THE PROPOSED LOCATION AND EXTENT OF THE WORKS USED TO DIVERT WATER FROM AN UNDERGROUND SOURCE, IN CHURCHILL COUNTY BY PATRICIA A. BIALE FOR IRRIGATION AND DOMESTIC PURPOSES. THAT THE PROPOSED POINT OF DIVERSION, THE APPROXIMATE LOCATION AND SIZE OF THE DIVERTING CHANNEL, ALL RESERVOIRS OR BASINS, THE LOCATION AND NAMES OF ALL OTHER WORKS WHICH WILL CROSS OR CONNECT WITH THE PROPOSED WORKS, AND THE BOUNDARY OF ALL LANDS, SHOWING BY 40 ACRE SUBDIVISIONS THE AREAS PROPOSED TO BE IRRIGATED, ARE FULLY AND CORRECTLY DESIGNATED THEREON.

JOSEPH W. WHITTLE SWRS 388

SUBSCRIBED AND SWORN TO BEFORE ME THIS 15 DAY OF June 1977 NOTARY PUBLIC IN AND FOR CHURCHILL COUNTY, NEVADA

NOTARY PUBLIC

SEAL

CAREY ACT APPLICATION # 31772
APPLICANT IS A MEMBER OF THE DIXIE VALLEY RANCH GROUP

SCALE 1" = 200'

FILED
JUN 17 1977
STATE ENGINEER'S OFFICE

MAP TO ACCOMPANY APPLICATION TO APPROPRIATE WATER FOR IRRIGATION AND DOMESTIC PURPOSES BY PATRICIA A. BIALE FROM AN UNDERGROUND SOURCE

SURVEYOR JOSEPH W. WHITTLE SWRS 388
DRAWN BY G.F. MELLO 6 10 77 SCALE 1" = 200'

31772