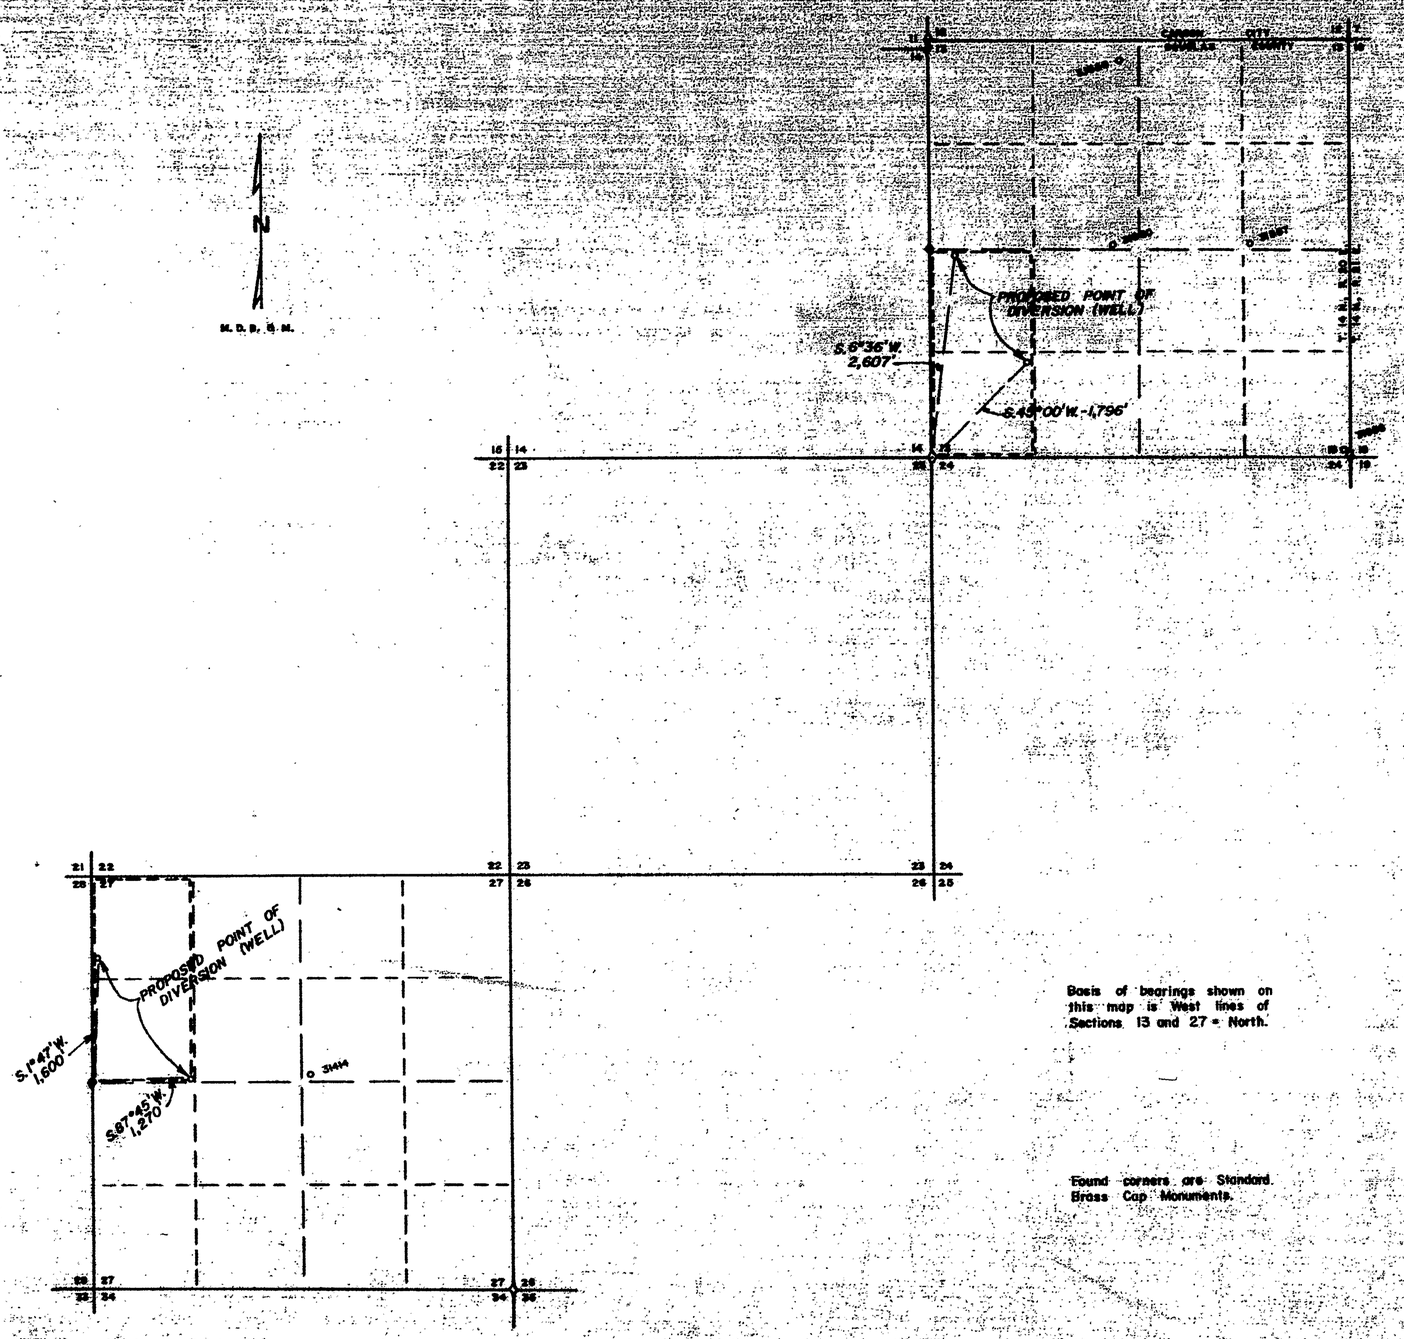

STATE OF NEVADA
COUNTY OF DOUGLAS SS:

I, Ernest E. Muller, Sr., being first duly sworn, depose and say that this map, consisting of one sheet, has been correctly drawn to the designated scale from field notes of a survey made by me on the 23rd. day of July, 1977; that it truly and correctly represents the proposed location and extent of the works used to divert water from an underground source in Douglas County by RONALD GARY SCHINDLER for IRRIGATION and DOMESTIC purposes. That the proposed point of diversion, the approximate location and size of the diverting channel, the location and names of all other works which cross or connect with the proposed works, and the boundary of all lands, showing by 40-acre subdivisions the areas proposed to be irrigated, are fully and correctly designated thereon.

State Water Right Surveyor № 273

Subscribed and sworn before me this 17th. day of October, 1977.

Jean Williams
Notary Public in and for Nevada

JEAN WILLIAMS
NOTARY PUBLIC - NEVADA
CARSON CITY
My Commission Expires Sept 24, 1981

Basis of bearings shown on this map is West lines of Sections 13 and 27 = North.

Found corners are Standard Brass Cap Monuments.

SCALE: 1 INCH = 500 FEET

1000 0 1320 2640 5280

MAP
TO ACCOMPANY APPLICATION
TO APPROPRIATE WATER
BY
RONALD GARY SCH INDLER
FOR
IRRIGATION AND DOMESTIC PURPOSES
FROM
AN UNDERGROUND SOURCE

FILED
OCT 17 1977

31777