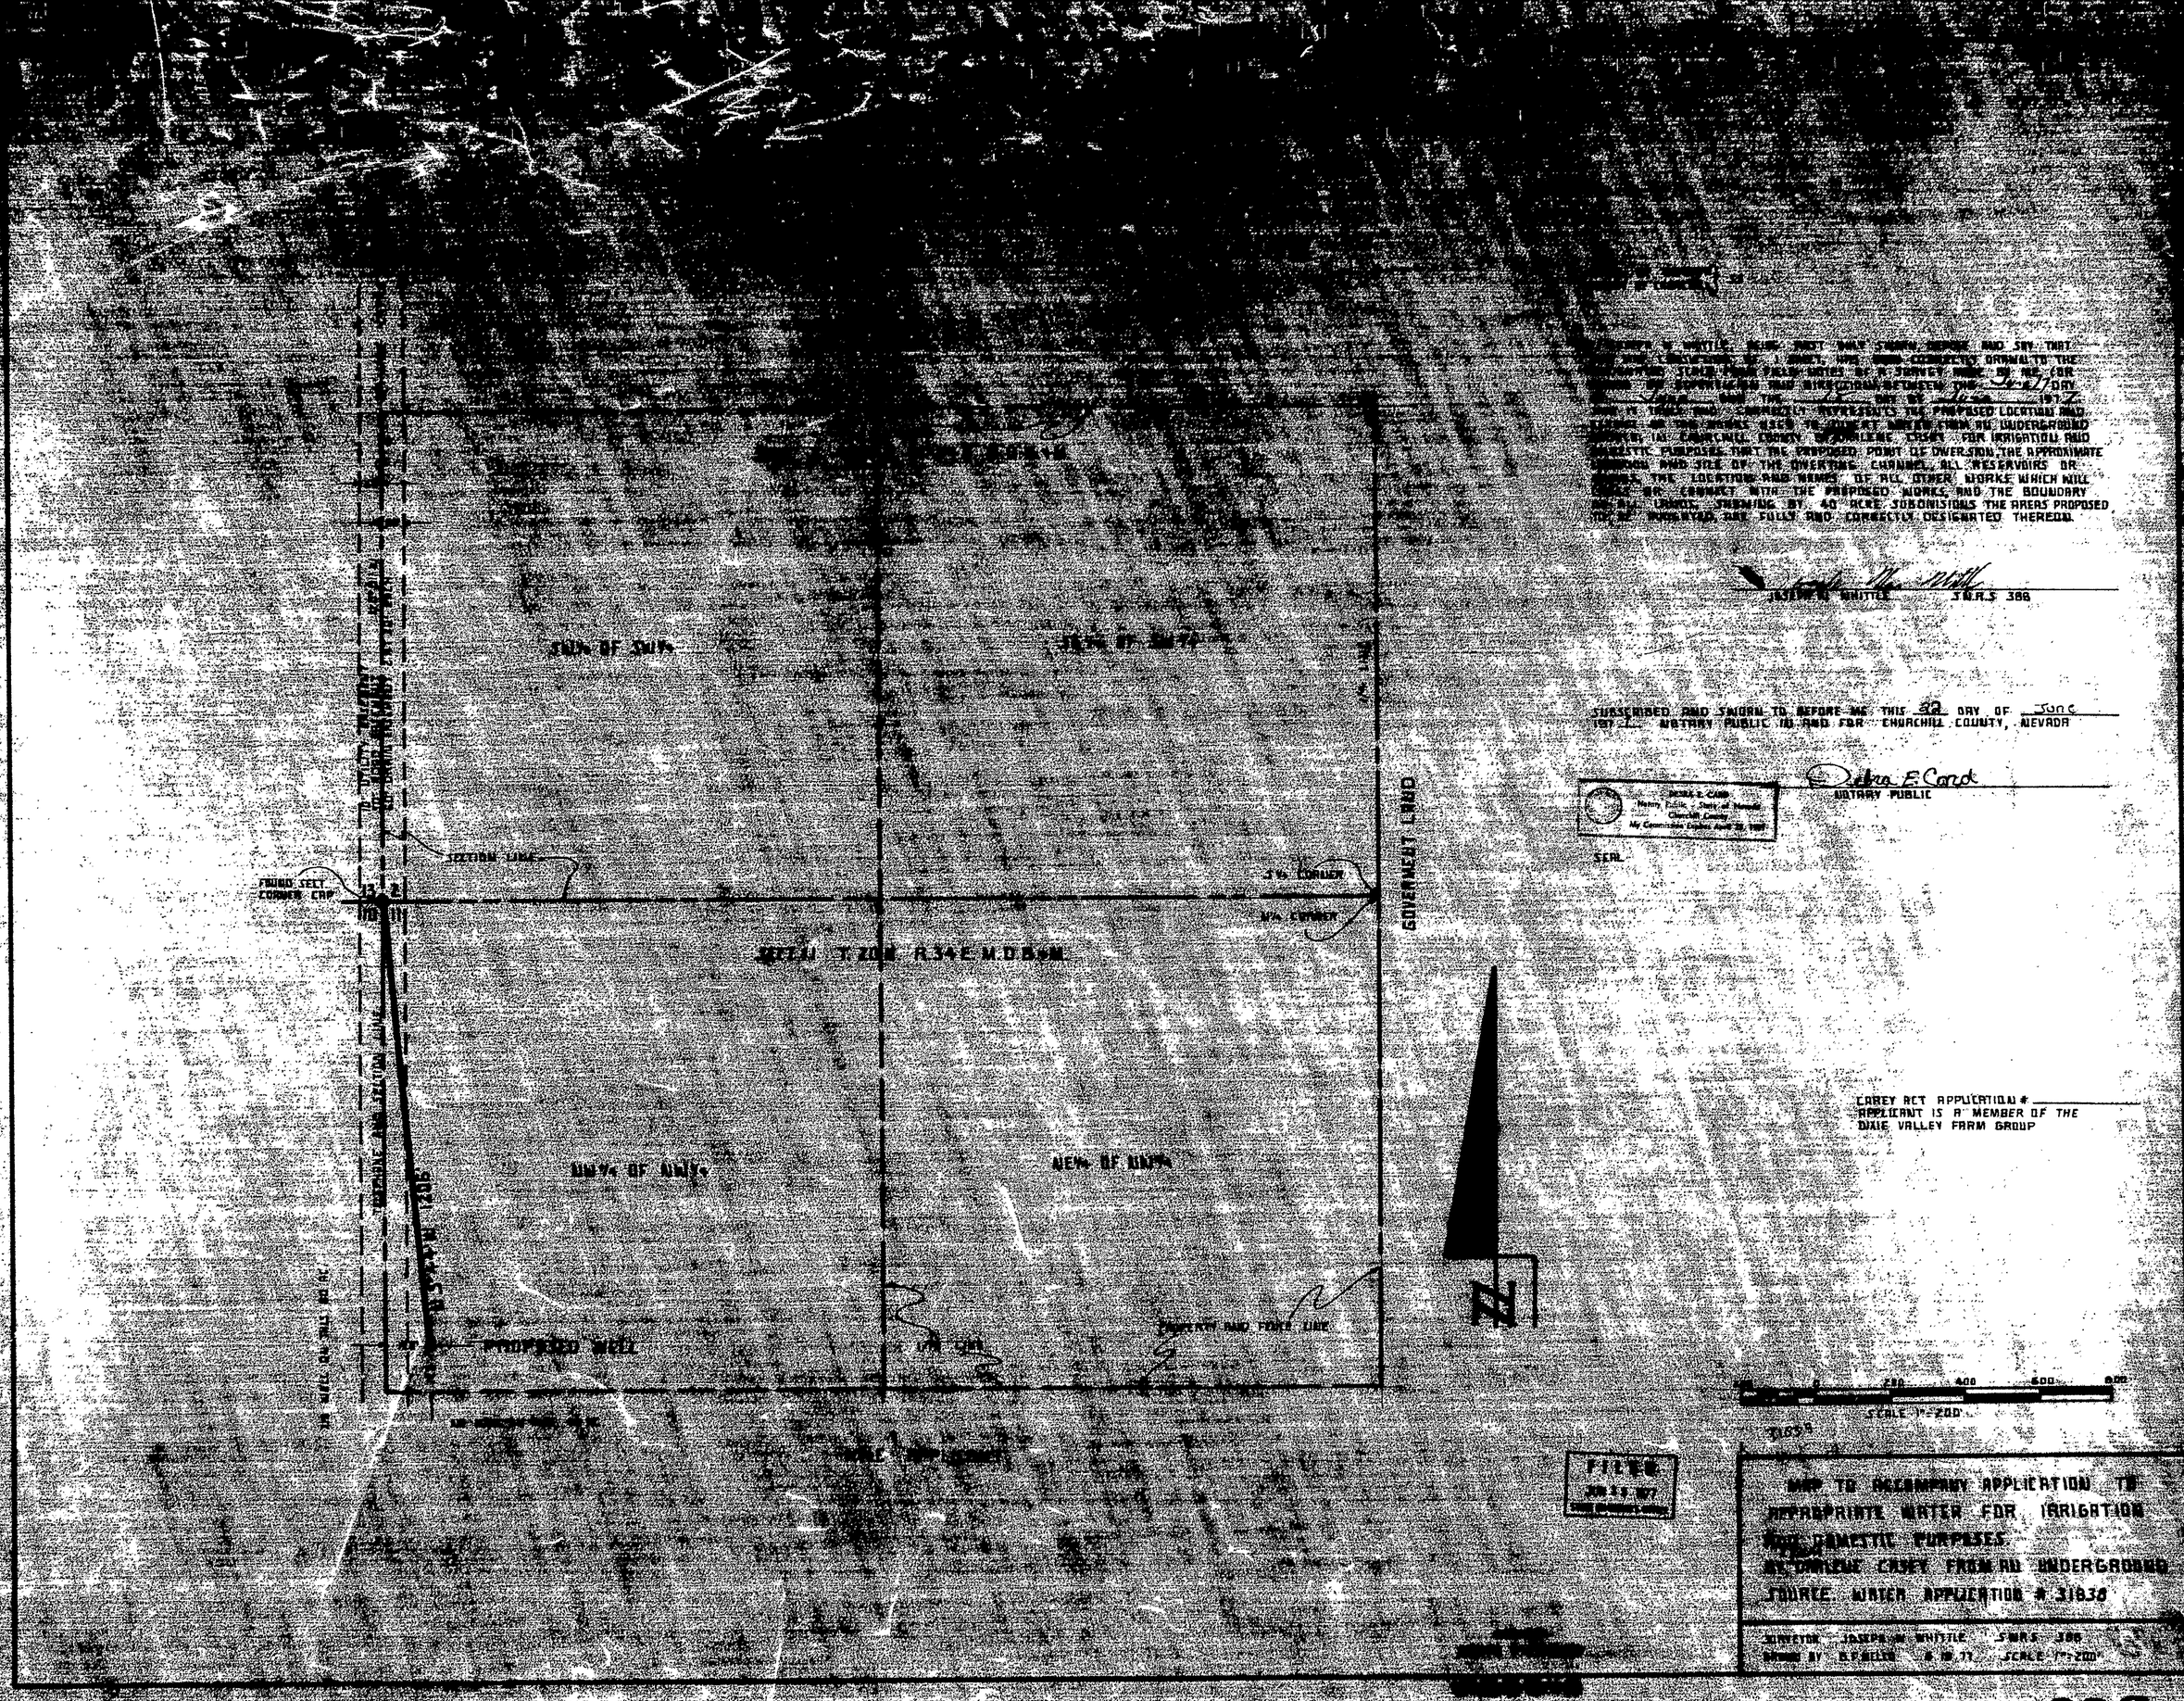

[illegible] WHITTLE, BEING FIRST DULY SWORN DEPOSE AND SAY THAT [illegible] CONSULTING [illegible] HAS BEEN CORRECTLY DRAWN TO THE [illegible] SCALE FROM FIELD NOTES OF A SURVEY MADE BY ME FOR [illegible] OR SUPERVISION AND DIRECTION BETWEEN THE [illegible] DAY [illegible] AND THE [illegible] DAY OF June 1977 [illegible] IS TRUE AND CORRECTLY REPRESENTS THE PROPOSED LOCATION AND [illegible] OF THE WORKS USED TO DIVERT WATER FROM AN UNDERGROUND [illegible] IN CHURCHILL COUNTY [illegible] CASEY FOR IRRIGATION AND DOMESTIC PURPOSES THAT THE PROPOSED POINT OF DIVERSION, THE APPROXIMATE [illegible] AND SIZE OF THE DIVERTING CHANNEL, ALL RESERVOIRS OR [illegible], THE LOCATION AND NAMES OF ALL OTHER WORKS WHICH WILL [illegible] OR CONNECT WITH THE PROPOSED WORKS, AND THE BOUNDARY [illegible] LANDS, SHOWING BY 40 ACRE SUBDIVISIONS THE AREAS PROPOSED [illegible] IRRIGATED, ARE FULLY AND CORRECTLY DESIGNATED THEREON.

JOSEPH W. WHITTLE S.W.R.S. 388

SUBSCRIBED AND SWORN TO BEFORE ME THIS 22 DAY OF June 1977 NOTARY PUBLIC IN AND FOR CHURCHILL COUNTY, NEVADA

Debra E. Card
NOTARY PUBLIC

DEBRA E. CARD
Notary Public - State of Nevada
Churchill County
My Commission Expires April 22, 1981

SEAL

CAREY ACT APPLICATION #
APPLICANT IS A MEMBER OF THE DIXIE VALLEY FARM GROUP

FILED
JUN 23 1977

MAP TO ACCOMPANY APPLICATION TO APPROPRIATE WATER FOR IRRIGATION AND DOMESTIC PURPOSES BY DARLENE CASEY FROM AN UNDERGROUND SOURCE. WATER APPLICATION # 31838

SURVEYOR JOSEPH W. WHITTLE S.W.R.S. 388
DRAWN BY [illegible] SCALE 1"=200'

31838