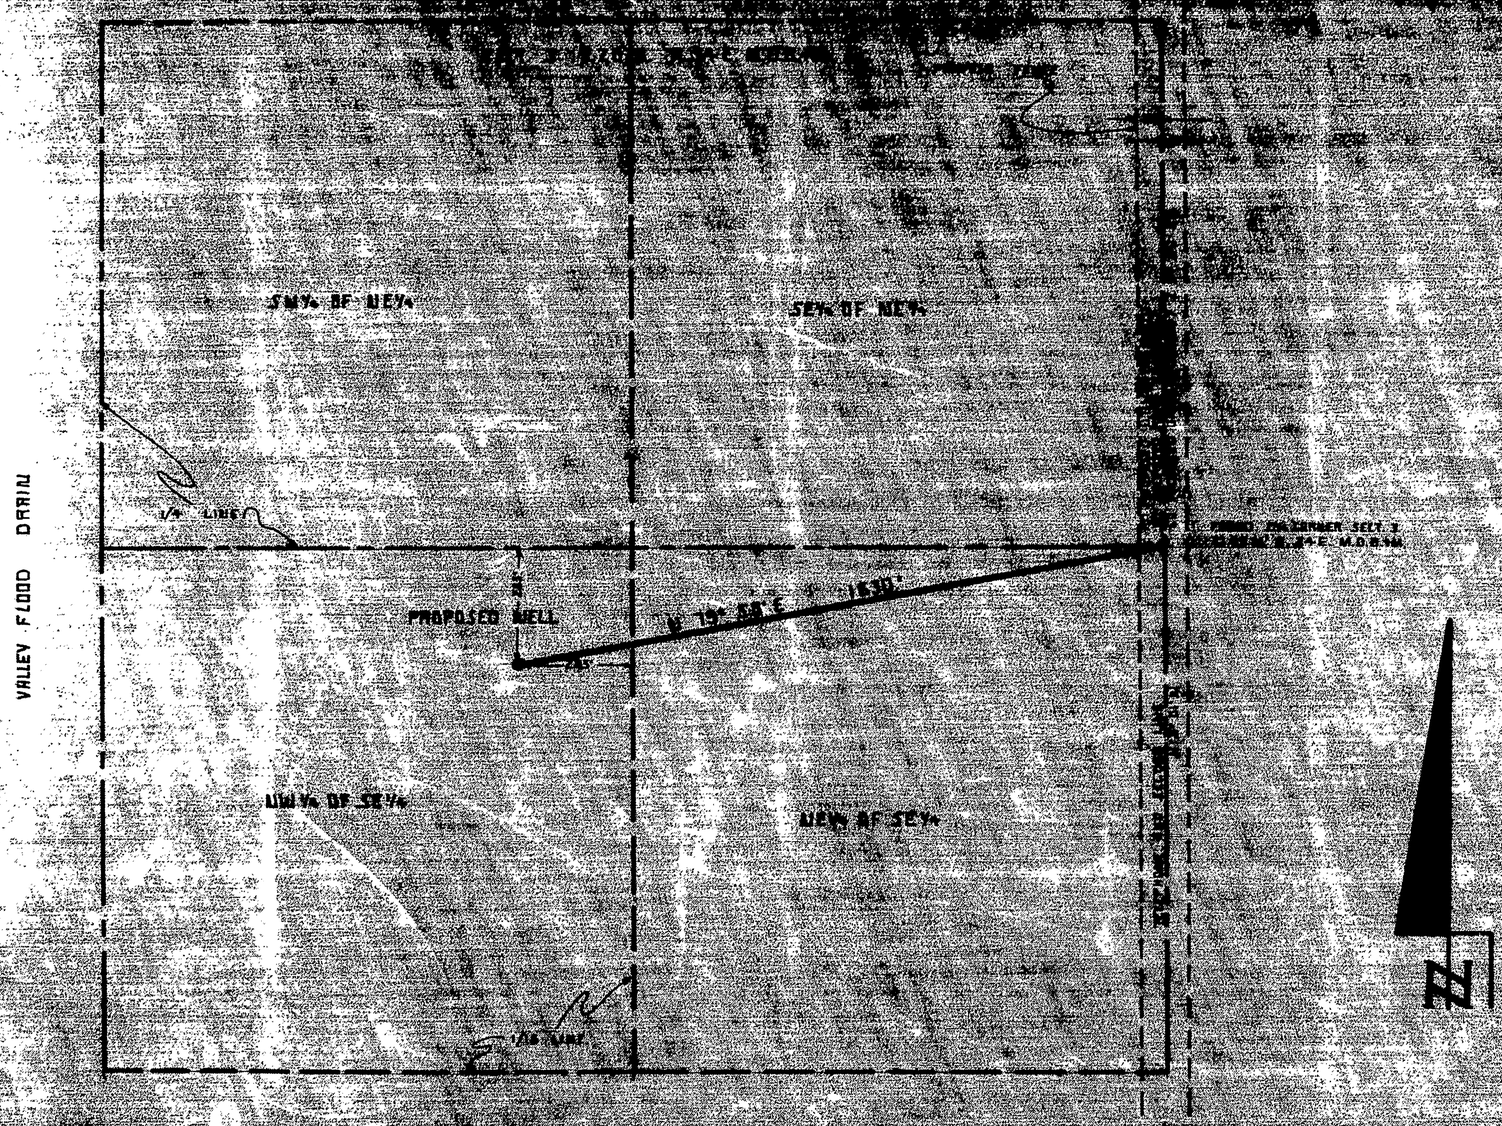

[illegible] FIRST DULY SWORN, DEPOSE AND SAY THAT [illegible] OF 1 SHEET, HAS BEEN CORRECTLY DRAWN TO THE [illegible] FIELD NOTES OF A SURVEY MADE BY ME, (OR [illegible] AND DIRECTION), BETWEEN THE 10 DAY [illegible] AND THE 12 DAY OF June 1977. [illegible] CORRECTLY REPRESENTS THE PROPOSED LOCATION AND [illegible] WORKS USED TO DIVERT WATER FROM AN UNDERGROUND [illegible] IN CHURCHILL COUNTY BY JOSEPH W. WHITTLE FOR IRRIGATION AND [illegible] THAT THE PROPOSED POINT OF DIVERSION, THE APPROXIMATE [illegible] OF THE DIVERTING CHANNEL, ALL RESERVOIRS OR [illegible] LOCATION AND NAMES OF ALL OTHER WORKS WHICH WILL [illegible] CONNECT WITH THE PROPOSED WORKS, AND THE BOUNDARY [illegible] SHOWING BY 40 ACRE SUBDIVISIONS THE AREAS PROPOSED [illegible] IRRIGATED, ARE FULLY AND CORRECTLY DESIGNATED THEREON.

Joseph W. Whittle
JOSEPH W. WHITTLE S.W.R.S. 388

SUBSCRIBED AND SWORN TO BEFORE ME THIS 21 DAY OF June 1977 NOTARY PUBLIC IN AND FOR CHURCHILL COUNTY, NEVADA

Debra E Card
NOTARY PUBLIC

SEAL

CAREY ACT APPLICATION # 0189
APPLICANT IS A MEMBER OF THE DIXIE VALLEY FARM GROUP

100 0 200 400 600 800
SCALE 1" = 200'

MAP TO ACCOMPANY APPLICATION TO APPROPRIATE WATER FOR IRRIGATION AND DOMESTIC PURPOSES.
BY JOSEPH W. WHITTLE FROM AN UNDERGROUND SOURCE WATER APPLICATION # 31839

SURVEYOR JOSEPH W. WHITTLE S.W.R.S. 388
DRAWN BY [illegible] 6 20 77 SCALE 1" = 200'

31839