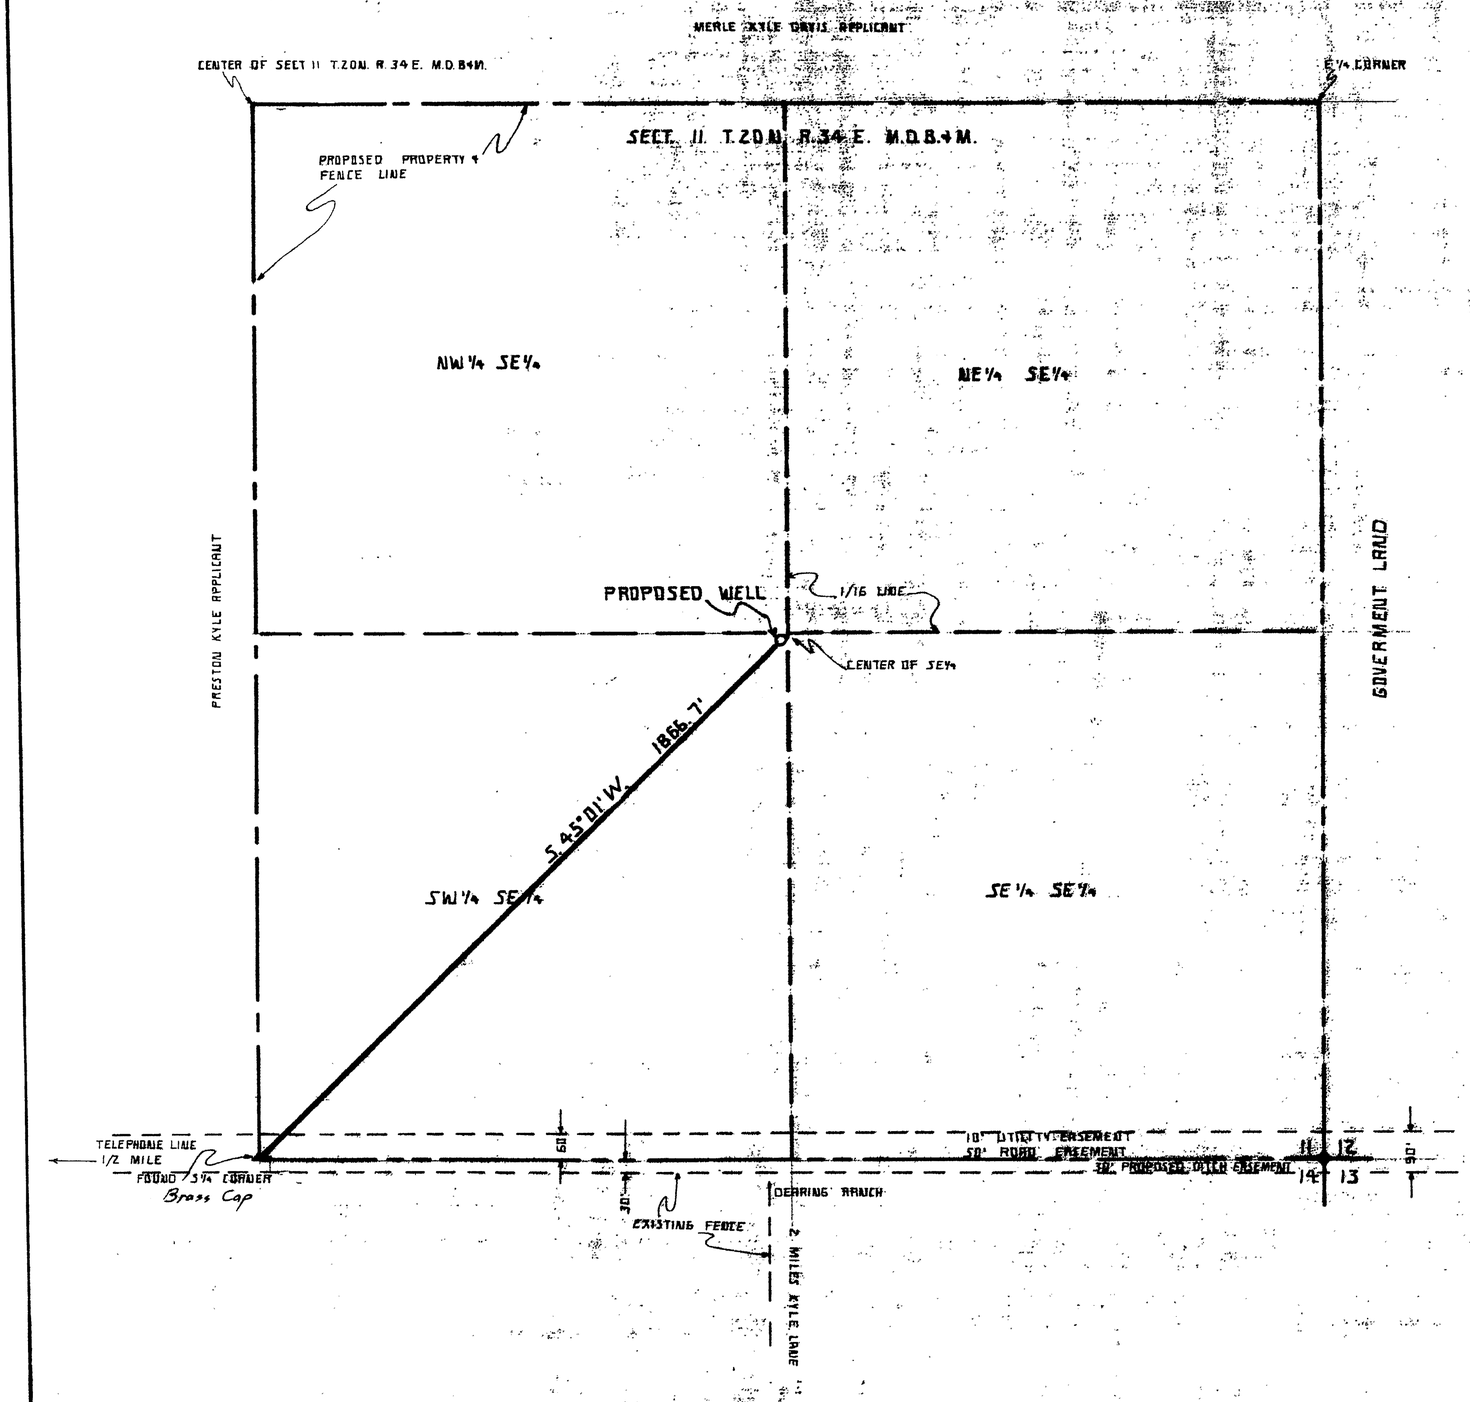

STATE OF NEVADA }
COUNTY OF CHURCHILL } SS

I, JOSEPH W WHITTLE, BEING FIRST DULY SWORN, DEPOSE AND SAY THAT THIS MAP CONSISTING OF 1 SHEET, HAS BEEN CORRECTLY DRAWN TO THE DESIGNATED SCALE FROM FIELD NOTES OF A SURVEY MADE BY ME, (OR UNDER MY SUPERVISION AND DIRECTION), BETWEEN THE 10 DAY OF June AND THE 12 DAY OF June 1977; THAT IT TRULY AND CORRECTLY REPRESENTS THE PROPOSED LOCATION AND EXTENT OF THE WORKS USED TO DIVERT WATER FROM AN UNDERGROUND SOURCE, IN CHURCHILL COUNTY BY JAMES D KYLE FOR IRRIGATION AND DOMESTIC PURPOSES. THAT THE PROPOSED POINT OF DIVERSION, THE APPROXIMATE LOCATION AND SIZE OF THE DIVERTING CHANNEL, ALL RESERVOIRS OR BASINS THE LOCATION AND NAMES OF ALL OTHER WORKS WHICH WILL CROSS OR CONNECT WITH THE PROPOSED WORKS, AND THE BOUNDARY OF ALL LANDS, SHOWING BY 40 ACRE SUBDIVISIONS THE AREAS PROPOSED TO BE IRRIGATED, ARE FULLY AND CORRECTLY DESIGNATED THEREON.

Joseph W. Whittle
JOSEPH W. WHITTLE SWRS 388

SUBSCRIBED AND SWORN TO BEFORE ME THIS 21 DAY OF June 1977 NOTARY PUBLIC IN AND FOR CHURCHILL COUNTY, NEVADA.

Debra E Card
NOTARY PUBLIC

DEBRA E. CARD
Notary Public - State of Nevada
Churchill County
My Commission Expires April 28, 1981

SEAL

CAREY ACT APPLICATION # 0231
APPLICANT IS A MEMBER OF THE
DIXIE VALLEY FARM GROUP

200 0 200 400 600 800
SCALE: 1" = 200'

31870

MAP TO ACCOMPANY APPLICATION TO APPROPRIATE WATER FOR IRRIGATION AND DOMESTIC PURPOSES.
BY: JAMES D KYLE FROM AN UNDERGROUND SOURCE. WATER APPLICATION # 31870

SURVEYOR JOSEPH W WHITTLE SWRS 388
DRAWN BY G. F MELLO 6 13 77 SCALE 1" = 200'

FILED
OCT 20 1977
STATE ENGINEER'S OFFICE

31870