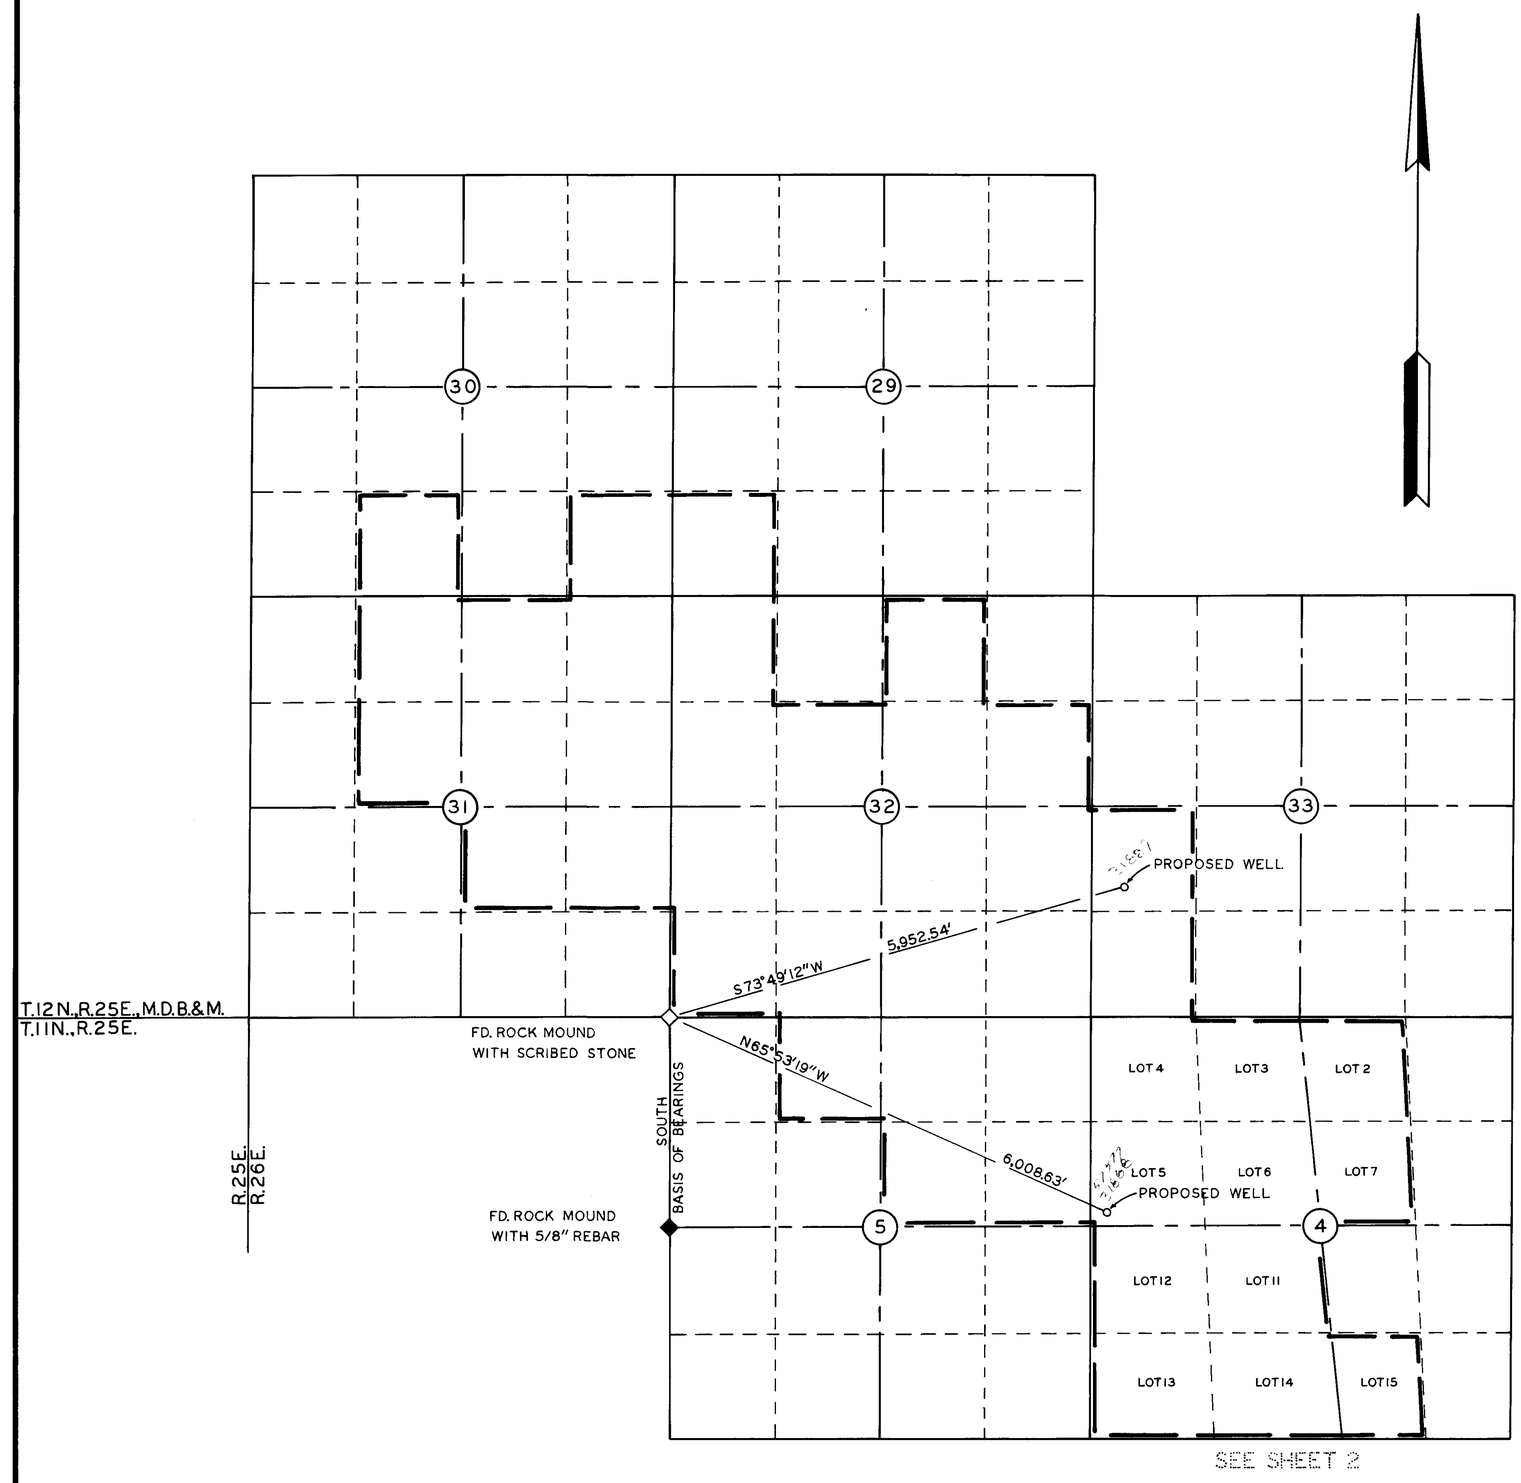

STATE OF NEVADA
COUNTY OF LYON S.S.

I, WYATT J. OWENS, BEING FIRST DULY SWORN, DEPOSE AND SAY THAT THIS MAP, CONSISTING OF TWO SHEETS, HAS BEEN CORRECTLY DRAWN TO THE DESIGNATED SCALE FROM FIELD NOTES OF A SURVEY MADE BY ME ON THE TWENTY-THIRD DAY OF MAY, 1977; THAT IT TRULY AND CORRECTLY REPRENTS THE PROPOSED WELL LOCATION AND SHOWS THE BOUNDARY OF ALL LAND, BY 40 ACRE SUBDIVISION, TO BE IRRIGATED, AND ARE FULLY AND CORRECTLY DESIGNATED HEREON AS THEY EXIST IN LYON COUNTY AND WILL BE APPROPRIATED BY PITCHFORK RANCH, INC.

Wyatt J. Owens
STATE WATER RIGHT SURVEYOR

SUBSCRIBED AND SWORN TO BEFORE ME THIS 31st DAY OF May, 1977.

Yvonne Marie Owens

YVONNE MARIE OWENS
Notary Public — State of Nevada
Lyon County
My Commission Expires June 14, 1980

SCALE 1"=1000'

0 1000 2000 3000 4000 5000

31833-9

FILED
JUL 26 1977
STATE ENGINEER'S OFFICE

MAP
TO ACCOMPANY APPLICATION
TO APPROPRIATE WATER FOR
IRRIGATION USE BY
PITCHFORK RANCH, INC.
FROM UNDERGROUND SOURCE

81838 8183768201 57577 57576 31889 31888

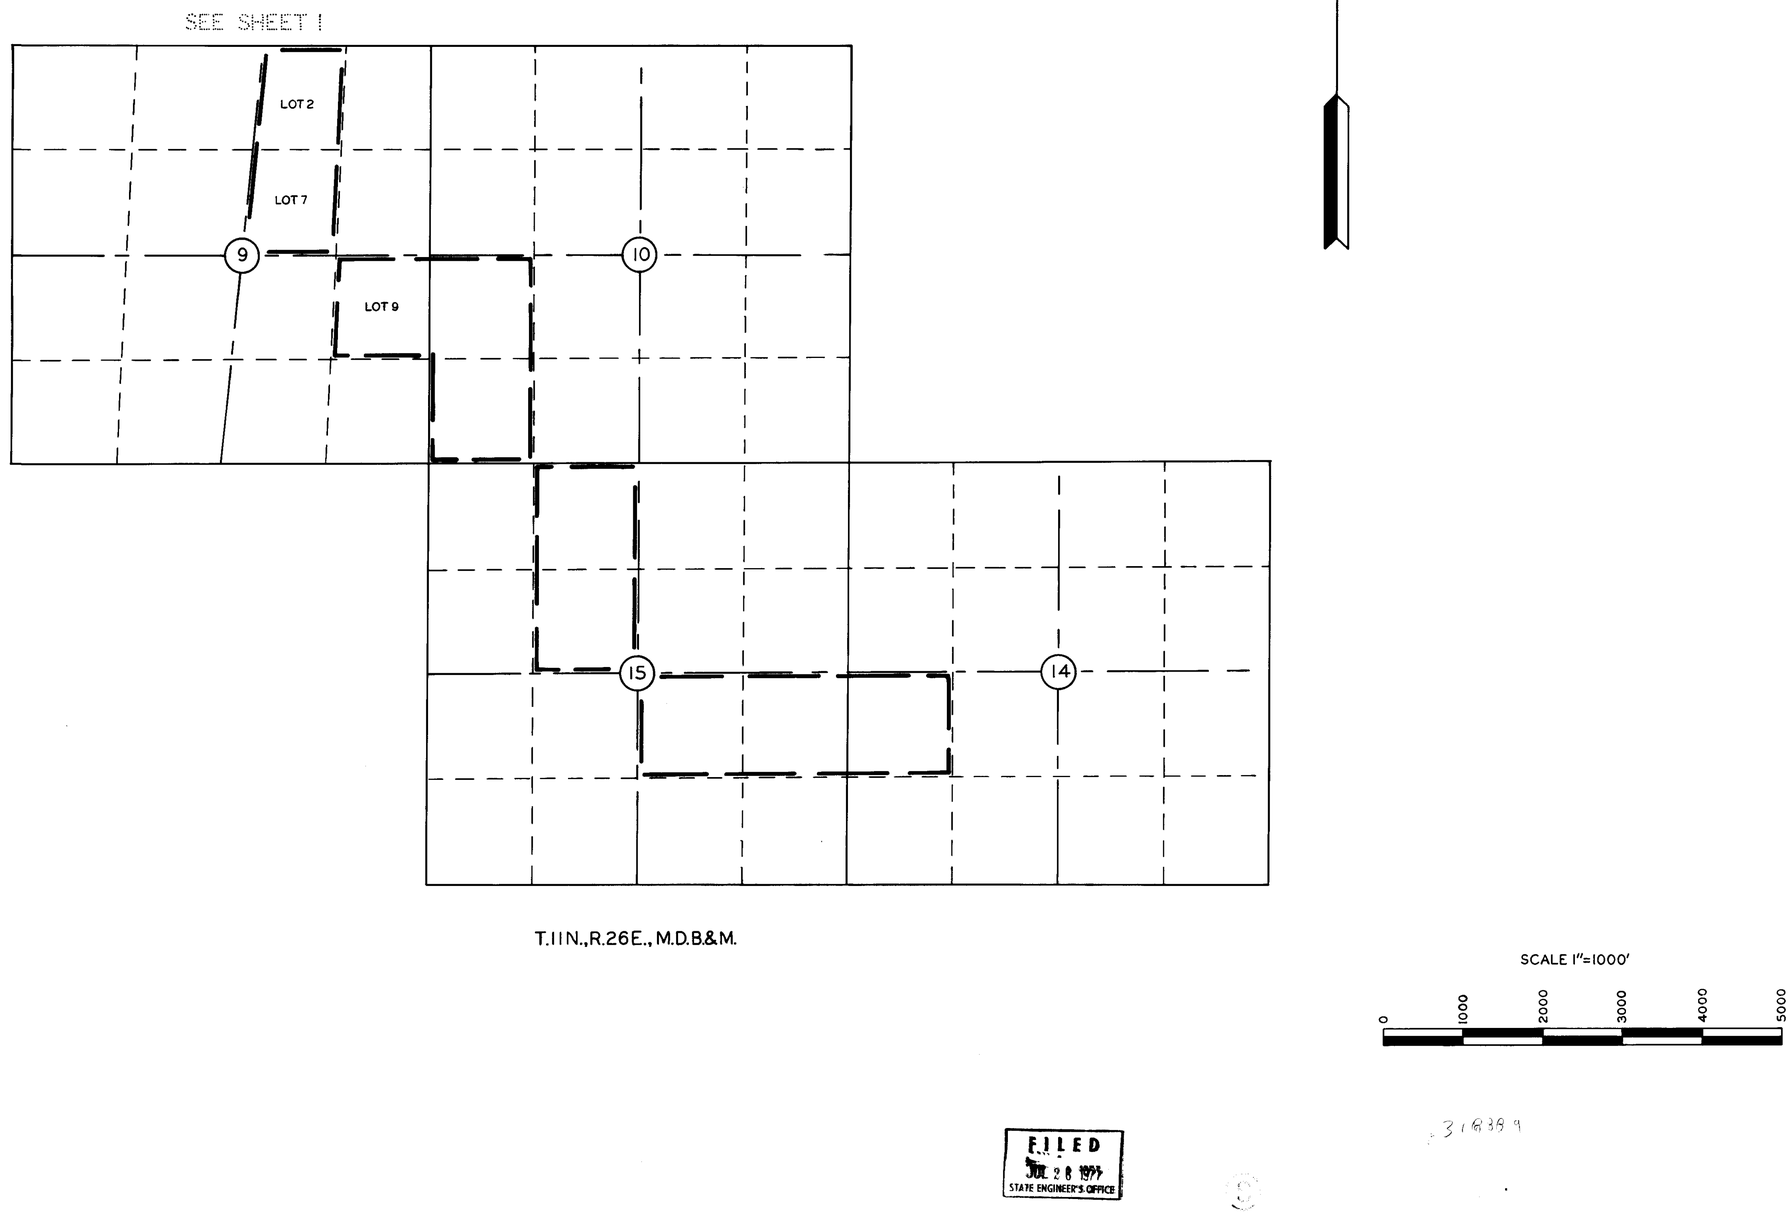

FILED
JUL 28 1977
STATE ENGINEER'S OFFICE