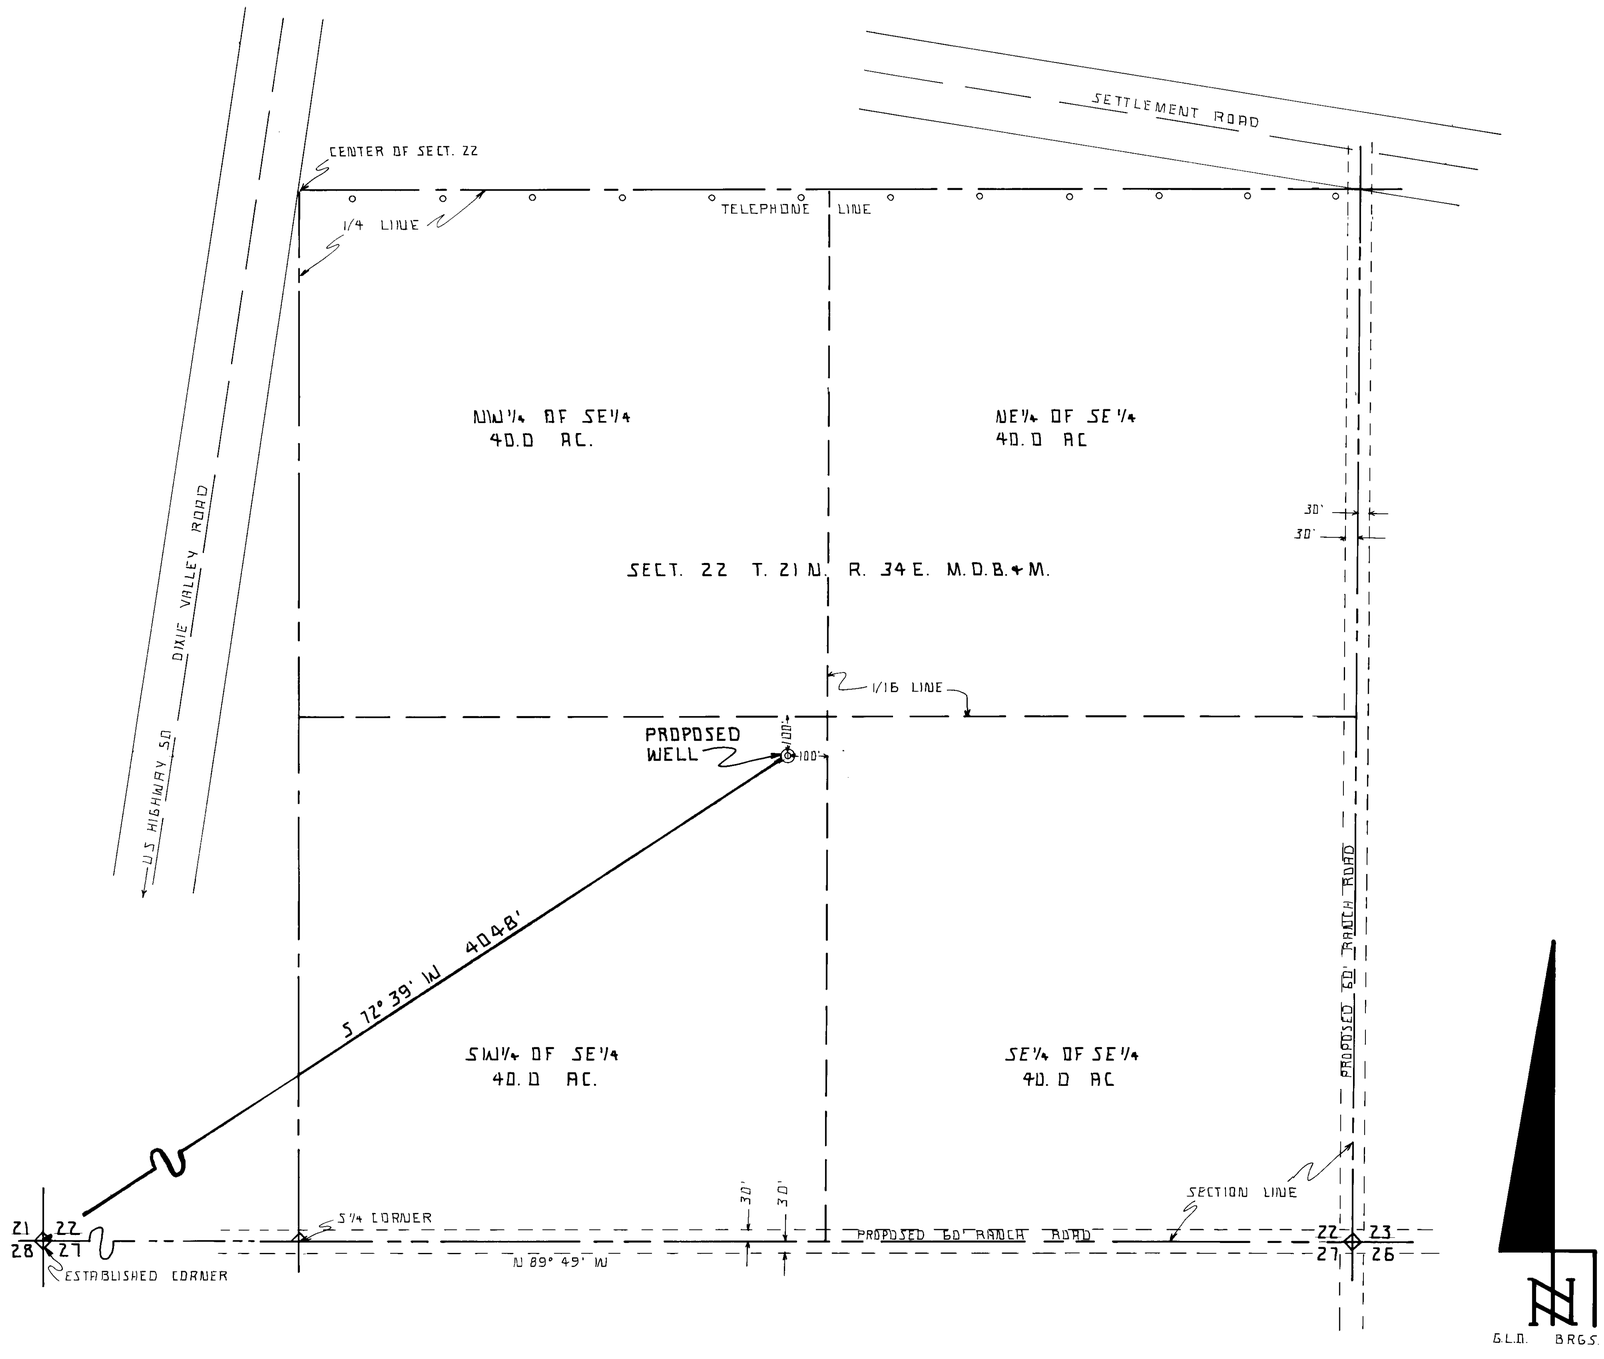

STATE OF NEVADA }
COUNTY OF CHURCHILL } SS

I, JOSEPH W WHITTLE, BEING FIRST DULY SWORN DEPOSE AND SAY THAT THIS MAP CONSISTING OF 1 SHEET, HAS BEEN CORRECTLY DRAWN TO THE DESIGNATED SCALE FROM FIELD NOTES OF A SURVEY MADE BY ME, (OR UNDER MY SUPERVISION AND DIRECTION), BETWEEN THE 3d DAY OF July AND THE 5th DAY OF July 1977; THAT IT TRULY AND CORRECTLY REPRESENTS THE PROPOSED LOCATION AND EXTENT OF THE WORKS USED TO DIVERT WATER FROM AN UNDERGROUND SOURCE, IN CHURCHILL COUNTY BY: DENNIS PAUL TRAVIS FOR IRRIGATION AND DOMESTIC PURPOSES THAT THE PROPOSED POINT OF DIVERSION THE APPROXIMATE LOCATION AND SIZE OF THE DIVERTING CHANNEL, ALL RESERVOIRS OR BASINS, THE LOCATION AND NAMES OF ALL OTHER WORKS WHICH WILL CROSS OR CONNECT WITH THE PROPOSED WORKS AND THE BOUNDARY OF ALL LANDS, SHOWING BY 40 ACRE SUBDIVISIONS THE AREAS PROPOSED TO BE IRRIGATED, ARE FULLY AND CORRECTLY DESIGNATED THEREON.

JOSEPH W. WHITTLE SWRS 388

SUBSCRIBED AND SWORN TO BEFORE ME THIS 6th DAY OF September 1977 NOTARY PUBLIC IN AND FOR CHURCHILL COUNTY, NEVADA

NOTARY PUBLIC

SEAL

CAREY ACT APPLICATION NO. 0227
APPLICANT IS A MEMBER OF THE DIXIE VALLEY RANCH GROUP

200 0 200 400 600 800
SCALE 1" = 200'

FILED
NOV 1 1977
STATE ENGINEER

MAP TO ACCOMPANY APPLICATION TO APPROPRIATE WATER FOR IRRIGATION AND DOMESTIC PURPOSES.
BY: DENNIS PAUL TRAVIS FROM AN UNDERGROUND SOURCE.
Application # 31897

SURVEYOR JOSEPH W. WHITTLE SWRS 388
DRAWN BY: GF MELLO 8 26 77 SCALE 1" = 200'

31897