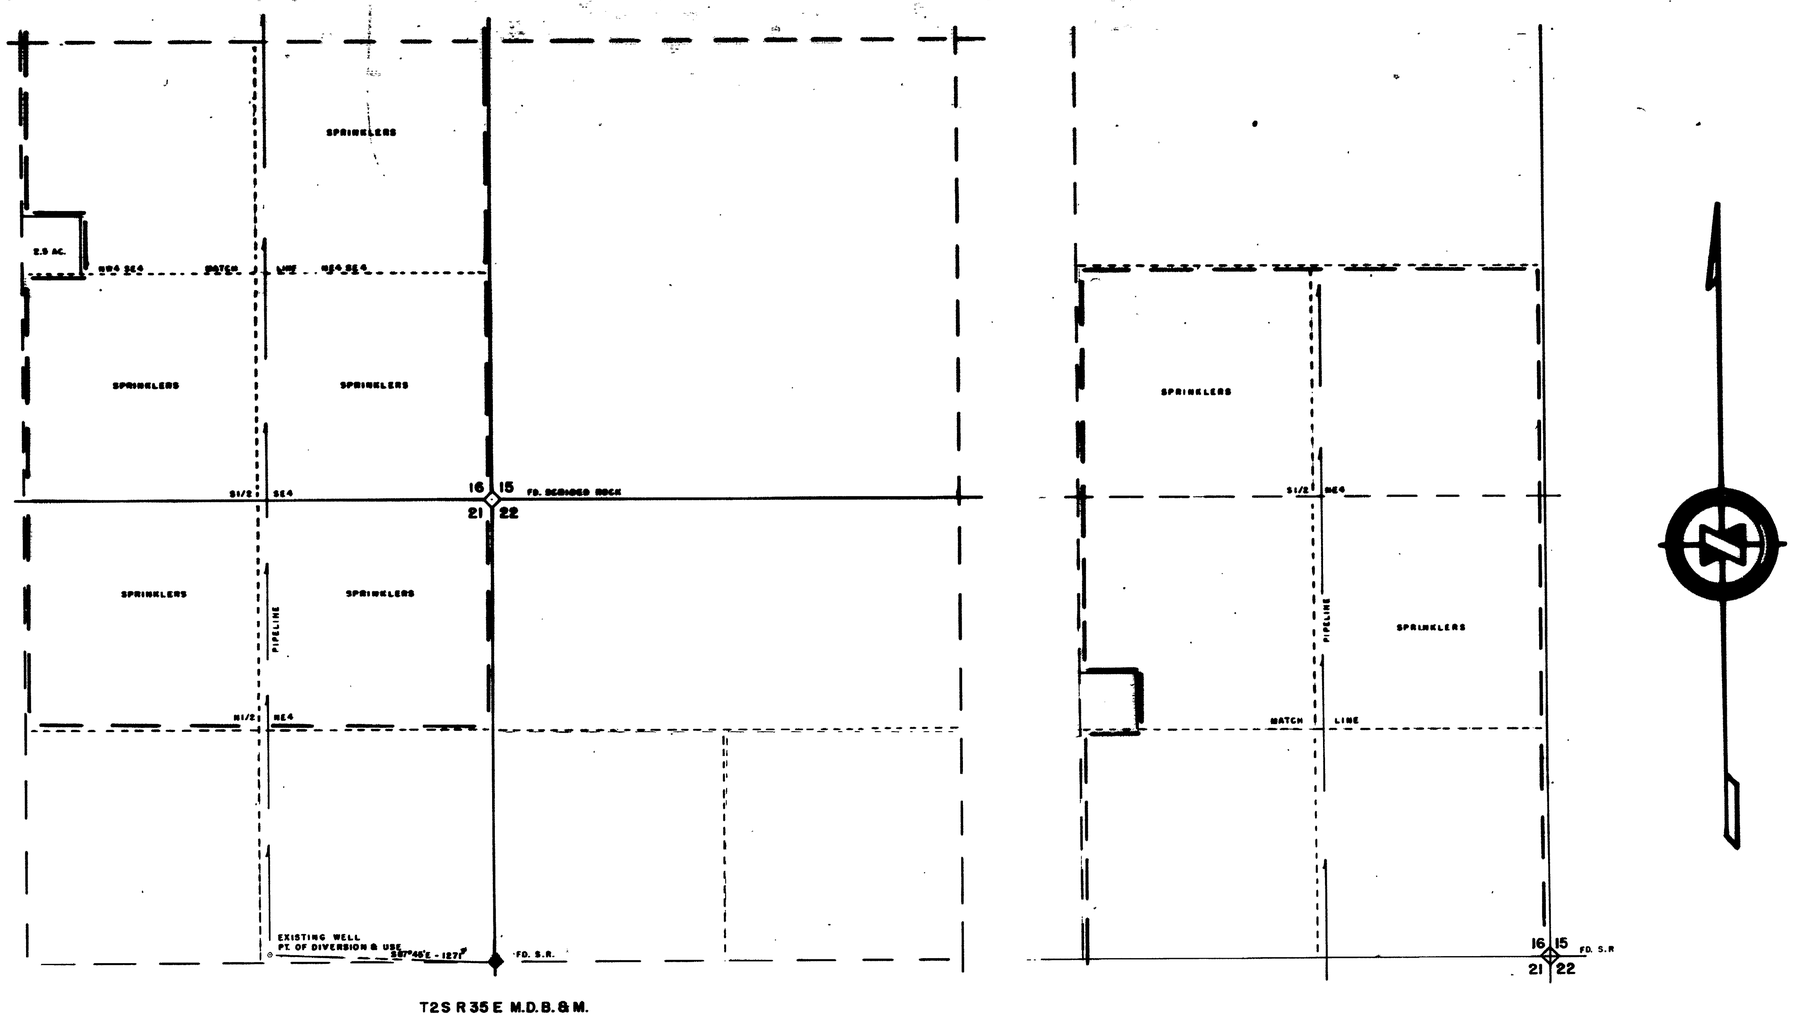

NOTE

Basis of bearings East line Sec. 21

State of Nevada
County of Esmeralda } S.S.

I, J.V.Caselli, being first duly sworn depose and say that this map consisting of 1 sheet, numbered from 1 to 9 inclusive, has been correctly drawn to the designated scale from field notes of a survey made by me between the 5 day of JUNE and the 10 day of JUNE, 1977, that it, truly and correctly represents the proposed location and extent of the works to divert water from Underground Source, in ESMERALDA COUNTY by HERCHELLE E. & GENEVIEVE I. HANSON, for irrigation purposes. That the proposed point of diversion, the approximate location and size of the diverting channel, all reservoirs or basins, the location and names of all other works which will cross with the proposed works, and the boundary of all lands, showing by 40 acre subdivisions the areas proposed to be irrigated, are fully and correctly designated thereon.

J. V. Caselli
STATE WATER RIGHT SURVEYOR

Subscribed and sworn to before me this 15th day of July, 1977

[illegible]
NOTARY PUBLIC IN AND FOR COUNTY, NEVADA

FILED
OCT 5 1977
STATE ENGINEER'S OFFICE

1977 JUL 15 PM 1 13

1977 OCT 5 PM 2 26

31944

MAP TO ACCOMPANY
APPLICATION TO APPROPRIATE WATER
FOR
DOMESTIC & IRRIGATION
FROM
UNDERGROUND SOURCE
BY
HERCHELLE E. & GENEVIEVE I. HANSON

SCALE 1" = 400 FT.

31944