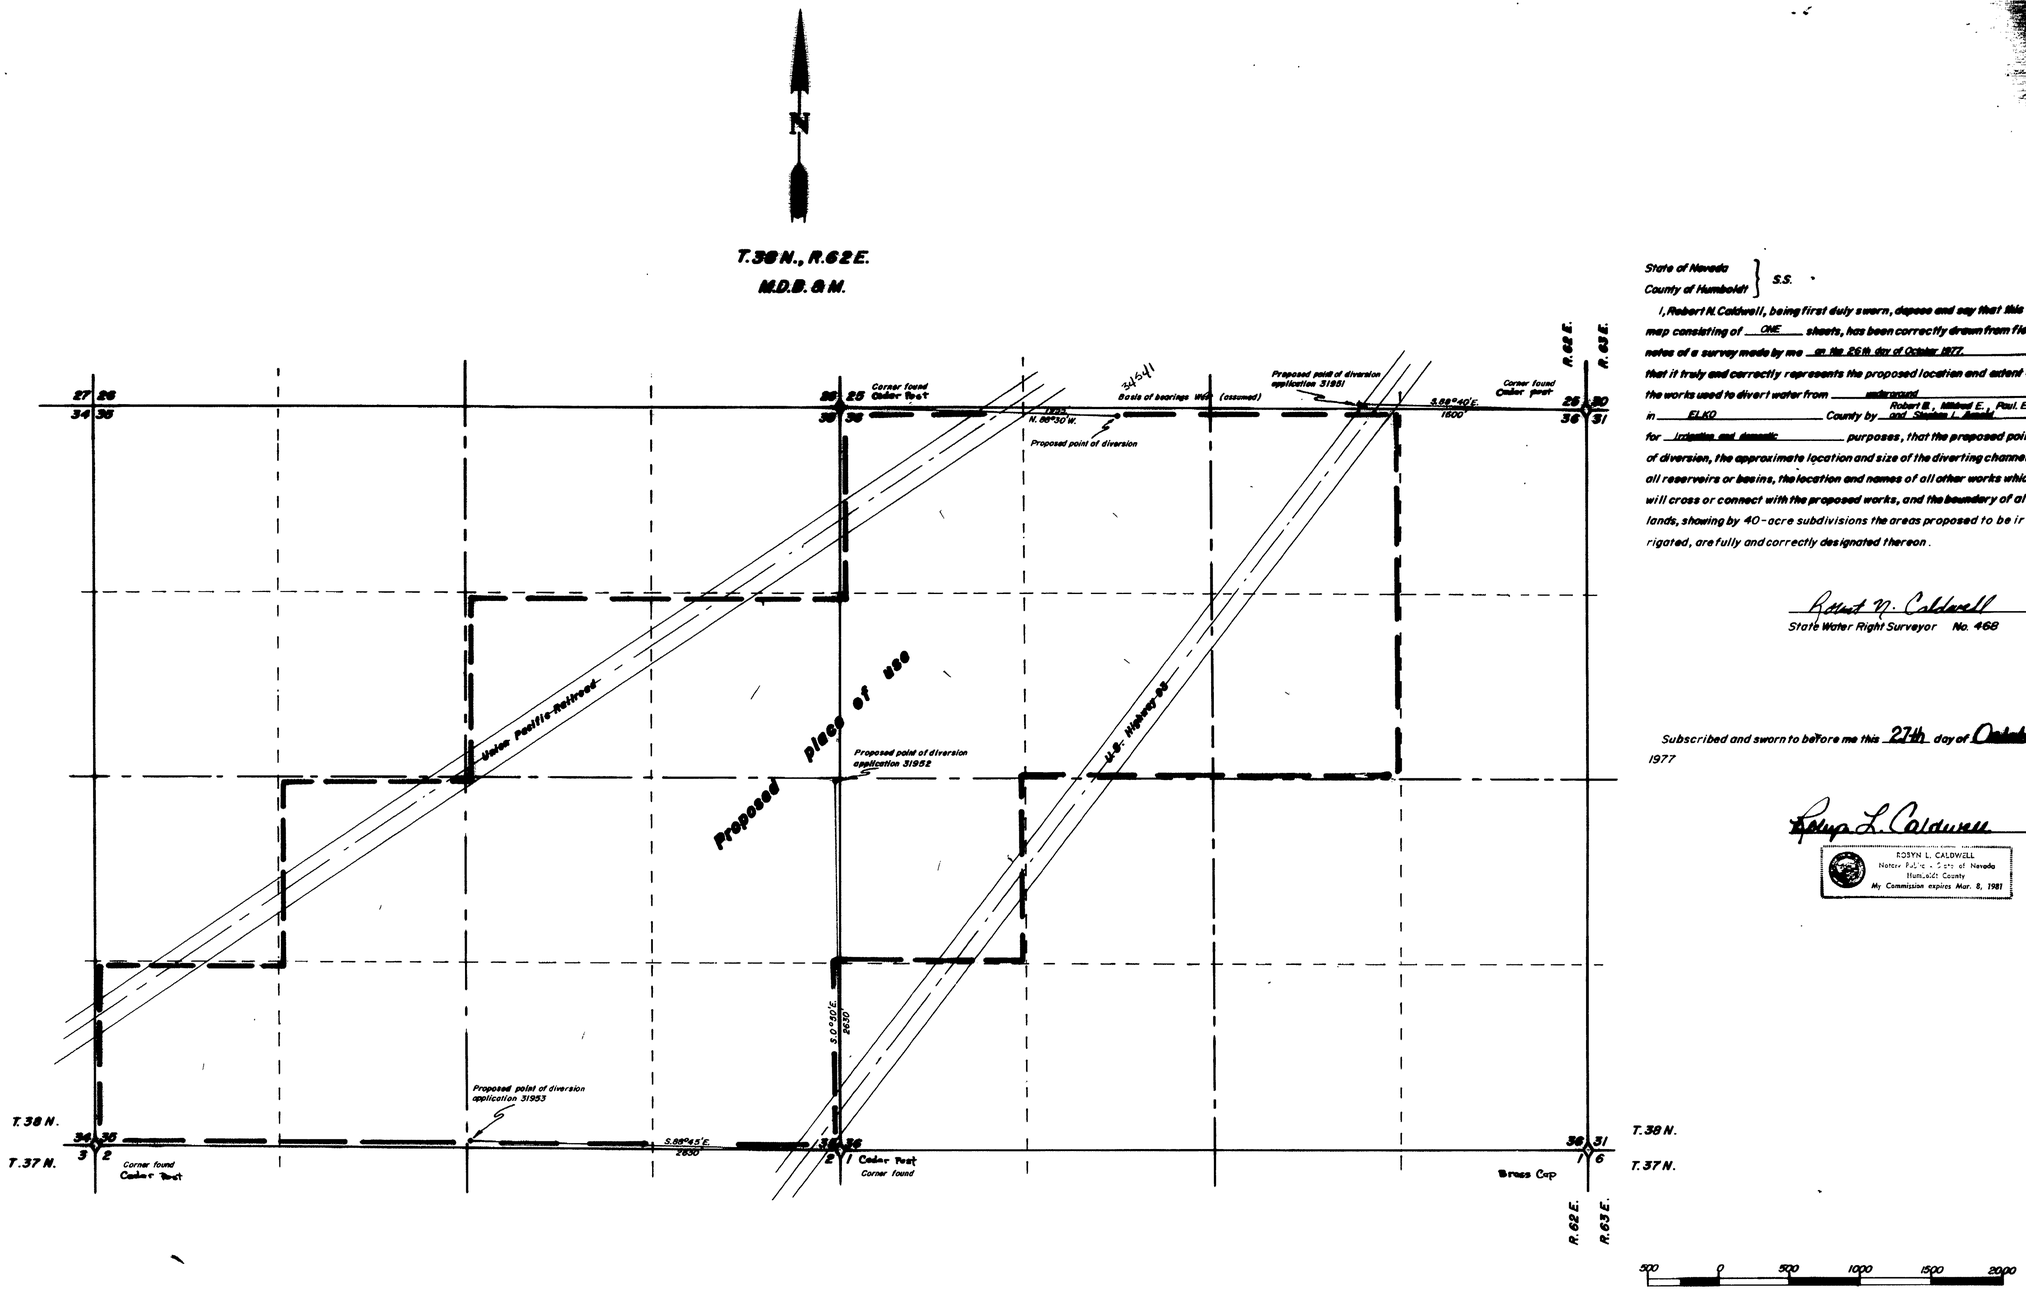


State of Nevada
County of Humboldt } S.S.

I, Robert N. Caldwell, being first duly sworn, depose and say that this map consisting of ONE sheets, has been correctly drawn from field notes of a survey made by me on the 26th day of October 1977, that it truly and correctly represents the proposed location and extent of the works used to divert water from underground in ELKO County by Robert B., Mildred E., Paul E., and Stephen L. Arnold for irrigation and domestic purposes, that the proposed point of diversion, the approximate location and size of the diverting channel, all reservoirs or basins, the location and names of all other works which will cross or connect with the proposed works, and the boundary of all lands, showing by 40-acre subdivisions the areas proposed to be irrigated, are fully and correctly designated thereon.

Robert N. Caldwell
State Water Right Surveyor No. 468

Subscribed and sworn to before me this 27th day of October 1977

Robyn L. Caldwell

ROBYN L. CALDWELL
Notary Public - State of Nevada
Humboldt County
My Commission expires Mar. 8, 1981

REGISTERED LAND SURVEYOR - STATE OF NEVADA
ROBERT N. CALDWELL
4233

FILED
NOV 1 1977
STATE ENGINEER'S OFFICE

Desert Mountain Surveying Company
510 Melarkey Street
Winnemucca, Nevada 89445

## Map

To Accompany Application To Appropriate Water From Underground In Elko County By Robert B. Arnold, Mildred E. Arnold, Paul E. Arnold, and Stephen L. Arnold For Irrigation and Domestic Purposes.

Elko County

34541 31953 31952 31951