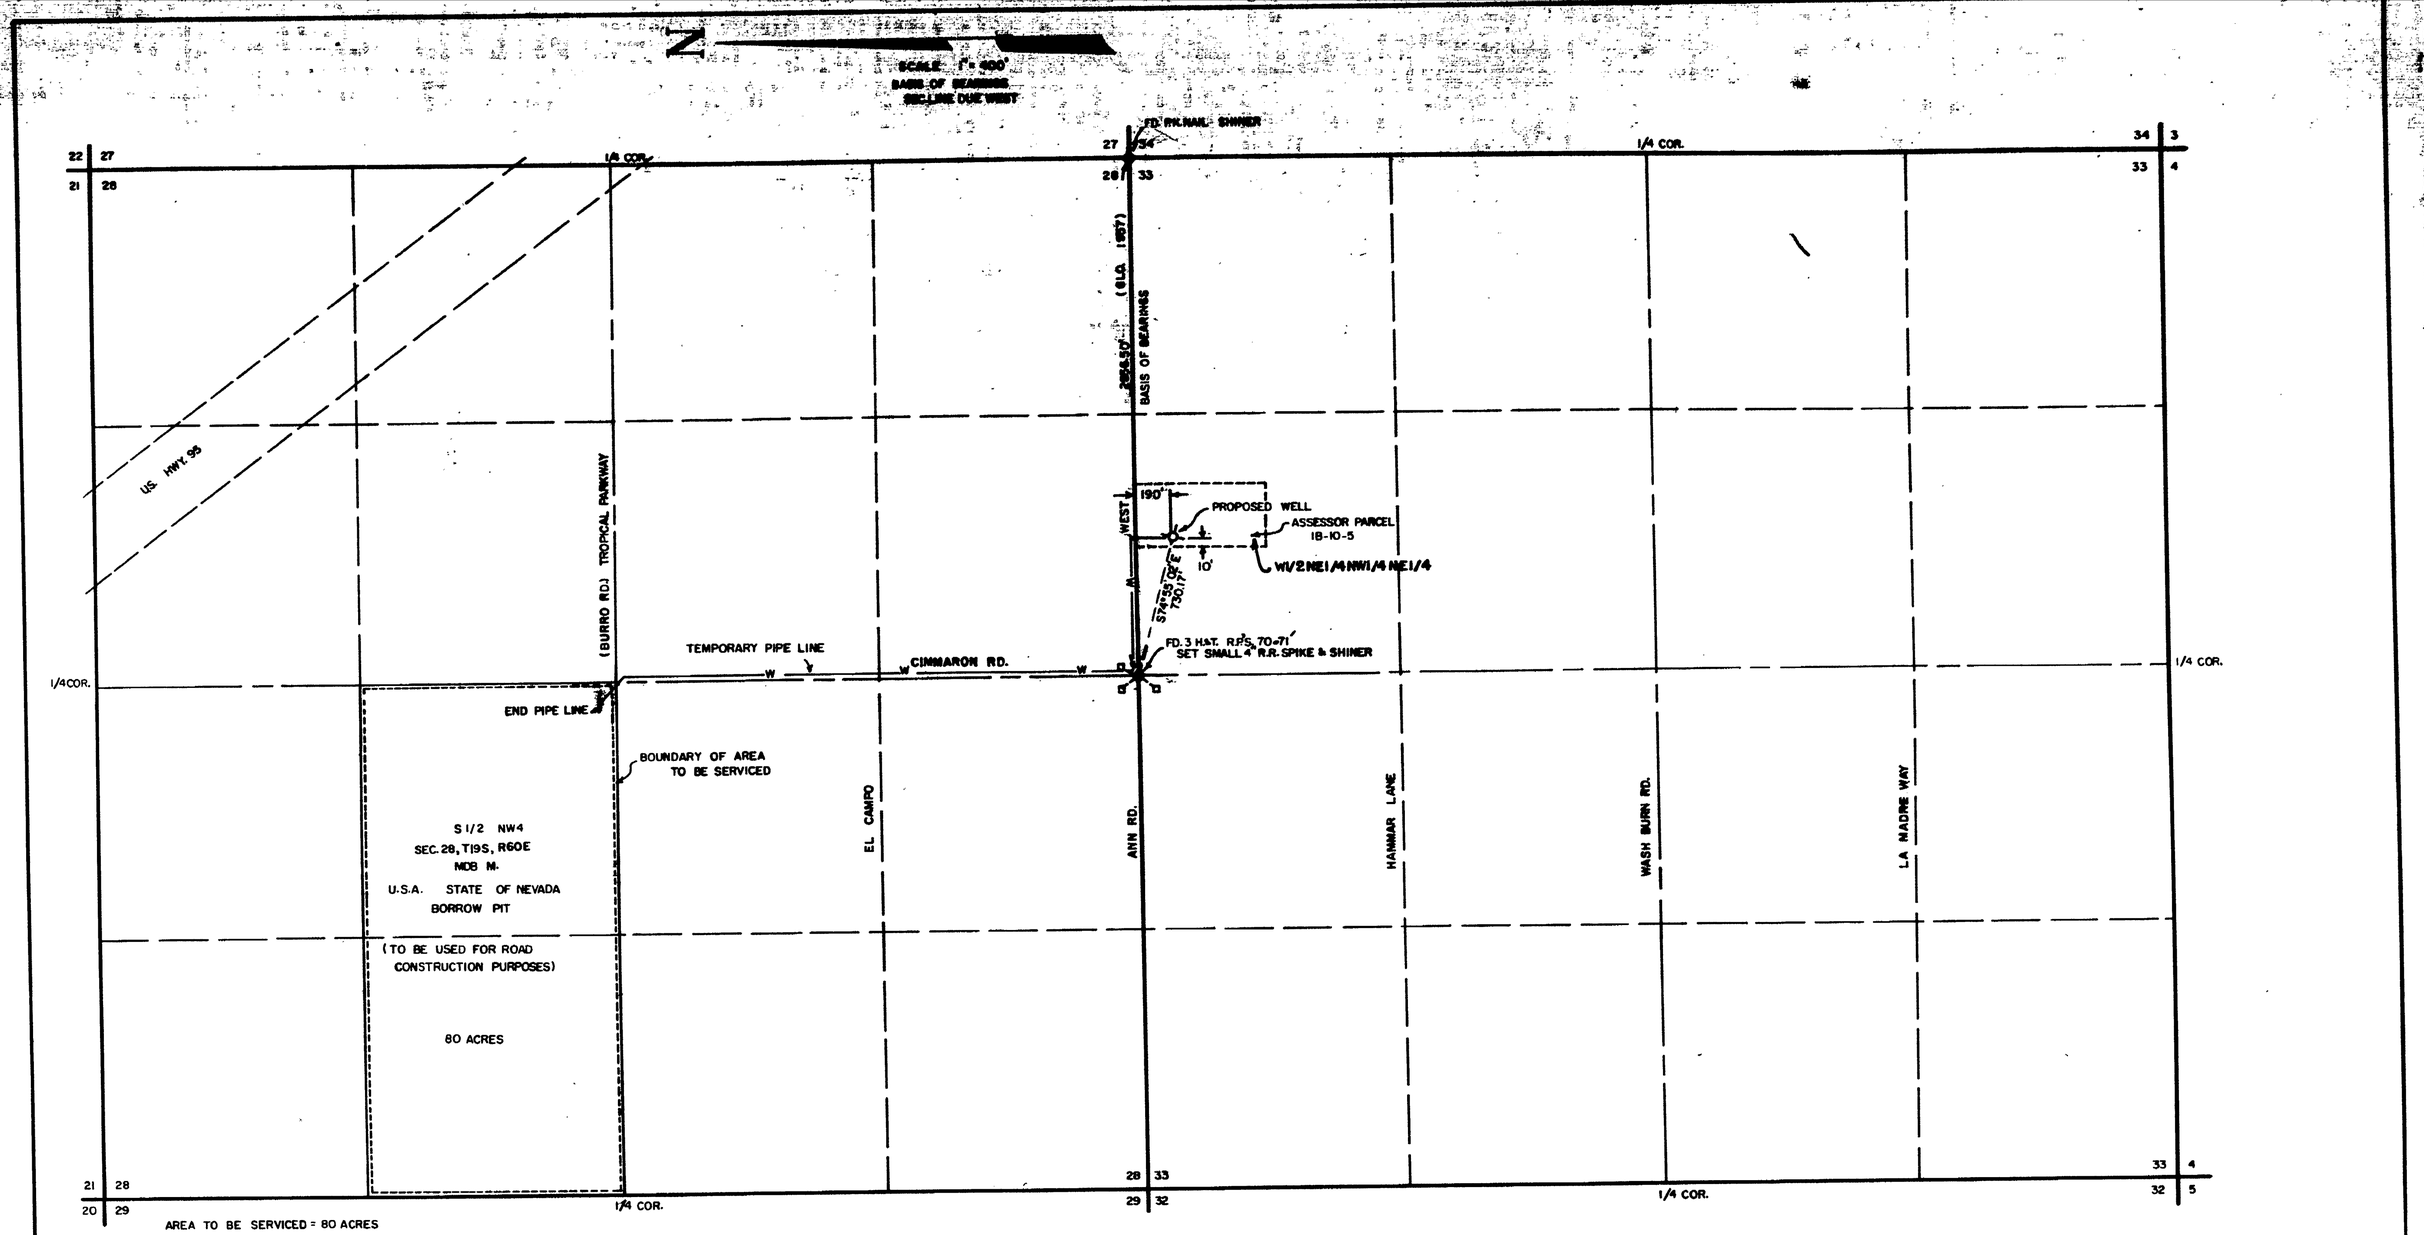

AREA TO BE SERVICED = 80 ACRES

ENGINEER'S CERTIFICATE

I, RUSSEL AVERY, BEING FIRST DULY SWORN, DEPOSE AND SAY THAT THIS MAP CONSISTING OF ONE SHEET, HAS BEEN CORRECTLY DRAWN TO THE DESIGNATED SCALE FROM FIELD NOTES OF A SURVEY MADE UNDER MY SUPERVISION AND MY DIRECTION BETWEEN 5-27-77 AND 6-1-77 , THAT IT TRULY AND CORRECTLY REPRESENTS THE PROPOSED LOCATION AND EXTENT OF THE WORKS USED TO DIVERT WATER FROM AN UNDERGROUND SOURCE IN CLARK COUNTY, BY FREHNER CONSTRUCTION CO. FOR COMMERCIAL PURPOSES, THAT, THE PROPOSED POINT OF DIVERSION THE APPROXIMATE LOCATION AND SIZE OF THE DIVERTING CHANNEL, ALL RESERVOIRS OR BASINS THE LOCATION AND NAMES OF OTHER WORKS, WHICH WILL CROSS OR CONNECT WITH THE PROPOSED WORKS, AND THE BOUNDARY OF LANDS SHOWING BY 40 ACRE SUBDIVIONS OR FRACTIONS THEREOF THE AREA PROPOSED TO BE SERVICED IS FULLY AND CORRECTLY DESIGNATED THEREON.

RUSSELL AVERY SURVEYOR STATE OF NEVADA No. 2002

RUSSELL AVERY CIVIL No. 2002 REGISTERED PROFESSIONAL ENGINEER STATE OF NEVADA

Russell Avery 6/3/77

RUSSELL AVERY-WATER RIGHTS SURVEYOR NO. 339

ACKNOWLEDGEMENTS

STATE OF NEVADA
COUNTY OF CLARK | SS

SUBSCRIBED AND SWORN TO ME THIS 3RD DAY OF JUNE, 1977.

Robert Fulstone
NOTARY PUBLIC
IN AND FOR CLARK COUNTY, NEVADA

NOV 24, 1980
MY COMMISSION EXPIRES

Notary Public-State of Nevada
CLARK COUNTY
Robert Fulstone
My Commission Expires Nov. 24, 1980

FILED
JUN 8 1977
STATE ENGINEER'S OFFICE

STATE ENGINEER

1977 JUN 8 PM 2 52

LEGAL DESCRIPTION

PLACE OF USE ····· S1/2, NW4, SEC.28, T19S, R60E MDB M.
CLARK COUNTY, NEVADA

PLACE OF DIVERSION ··· W1/2, NE1/4, NW1/4, NE1/4, SEC.33, T19S, R60E, MDBM

1000 800 600 400 200 0 200

SCALE 1" = 400'

31967

MAP TO ACCOMPANY APPLICATION TO APPROPRIATE WATER FROM AN UNDERGROUND SOURCE

FOR: COMMERCIAL PURPOSES PURPOSES

BY: FREHNER CONSTRUCTION CO. INC.

CLARK COUNTY, NEVADA

AVERY-ASSOCIATES
CONSULTING ENGINEERS
1401 MARYLAND PARKWAY
LAS VEGAS, NEVADA

31967