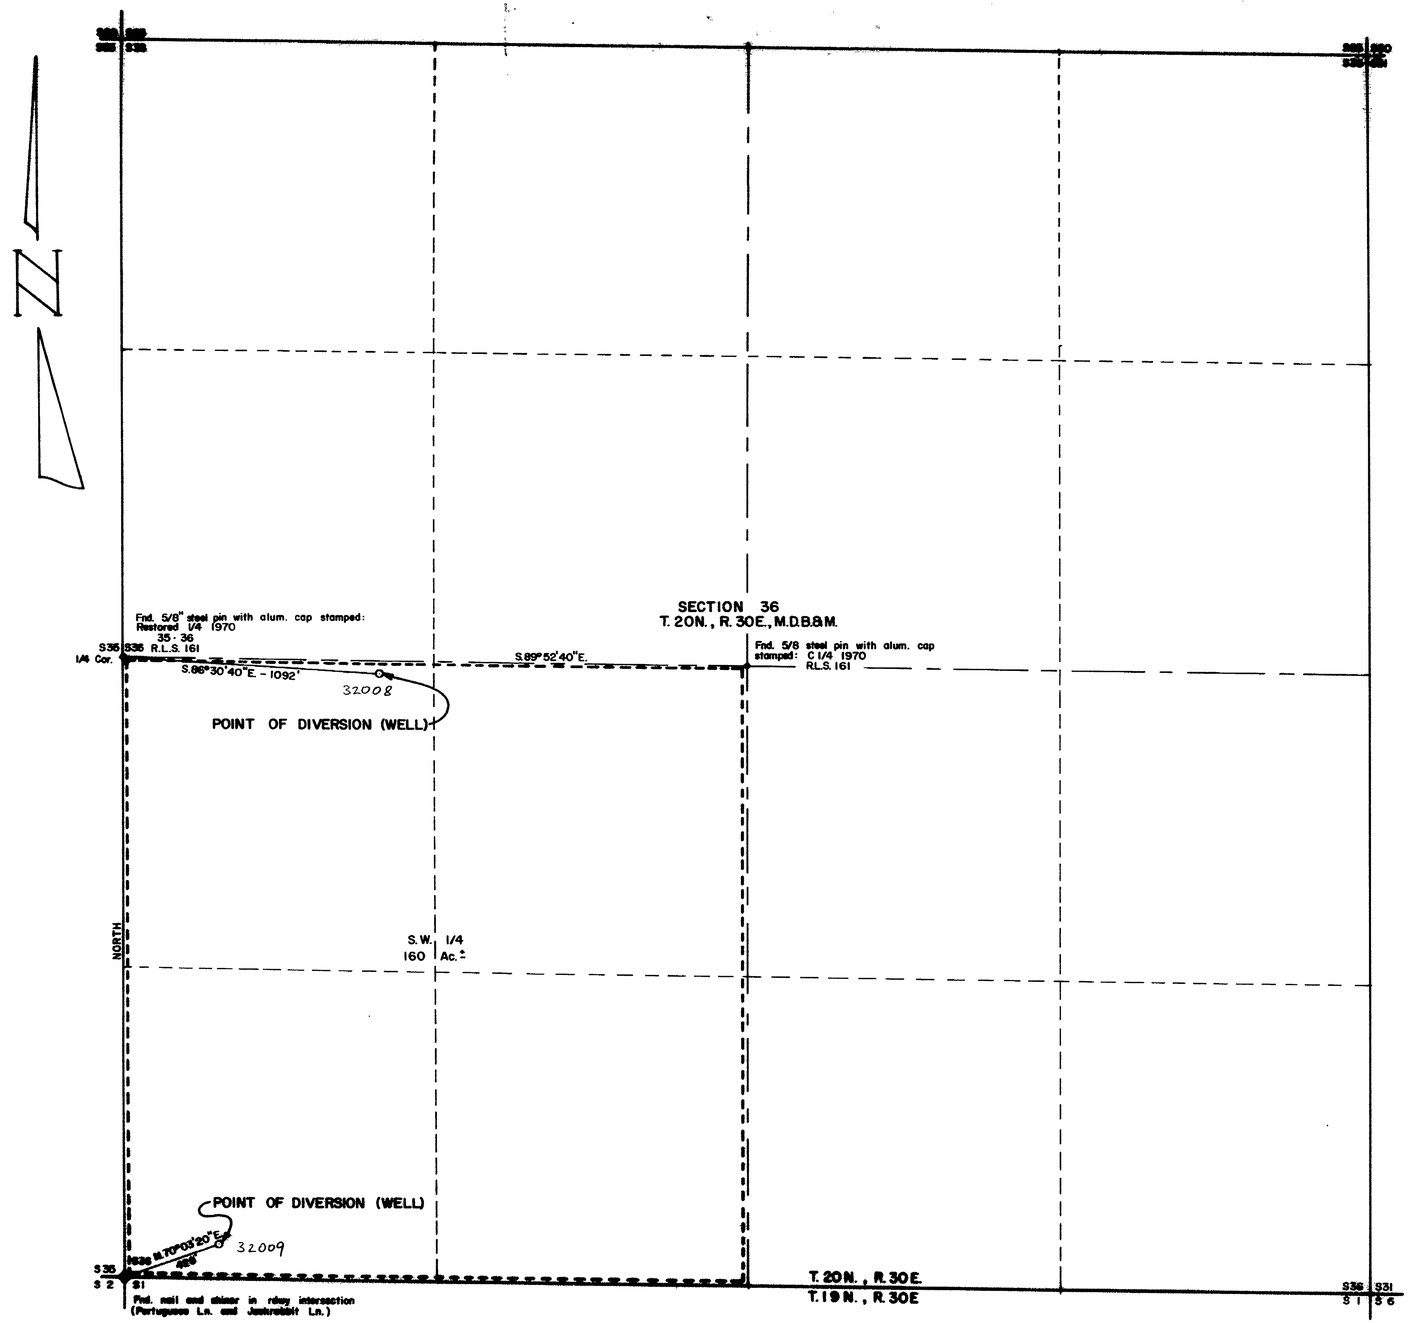

STATE OF NEVADA
COUNTY OF [redacted] SS:

I, Fred L. Petersen, being first duly sworn, depose and say that this map, consisting of one(1) sheet has been correctly drawn to the designated scale from field notes of a survey made by me on May 28, 1977; that it truly and correctly represents the proposed location and extent of the works used to divert water from an underground source in Churchill County, by Eddie and Grace L. Viera for irrigation and domestic purposes. That all other works or streams which are crossed by or connected with said works, and the boundary, area and kind of culture of land irrigated are correctly shown and designated hereon.

REGISTERED LAND SURVEYOR - STATE OF NEVADA
Fred L. Petersen
No. 2371

Fred L. Petersen
Fred L. Petersen
State Water Right Surveyor No. 470
Registered Land Surveyor No. 2371

On this 8th day of JUNE, 1977, Fred L. Petersen did personally appear before me, RUEBEN G. TERRY a Notary Public, known to me to be the person described in the foregoing instrument, who acknowledged that he executed the same.

RUEBEN G. TERRY
NOTARY PUBLIC
STATE OF NEVADA
WASHOE COUNTY
My Commission Expires June 25, 1980

Rueben G. Terry
Notary Public

BASIS OF BEARINGS

West section line of Section 36, T.20N., R.30E., M.D.B.&M. from the southwest section corner to the west 1/4 corner.
Bearing = NORTH

300 0 660 1320

Scale: 1" = 300'

32008, 32009

MAP
TO ACCOMPANY APPLICATION
TO APPROPRIATE WATER
FOR
IRRIGATION & DOMESTIC
BY
EDDIE & GRACE L. VIERA
FROM AN UNDERGROUND SOURCE

FRED L. PETERSEN, R.L.S. 2371
STATE WATER RIGHT SURVEYOR NO.470
ROUTE 1, BOX 138 B
FALLON, NEVADA

STATE ENGINEER
1977 JUN 10 AM 11 00

FILED
JUN 14 1977

32009 32008