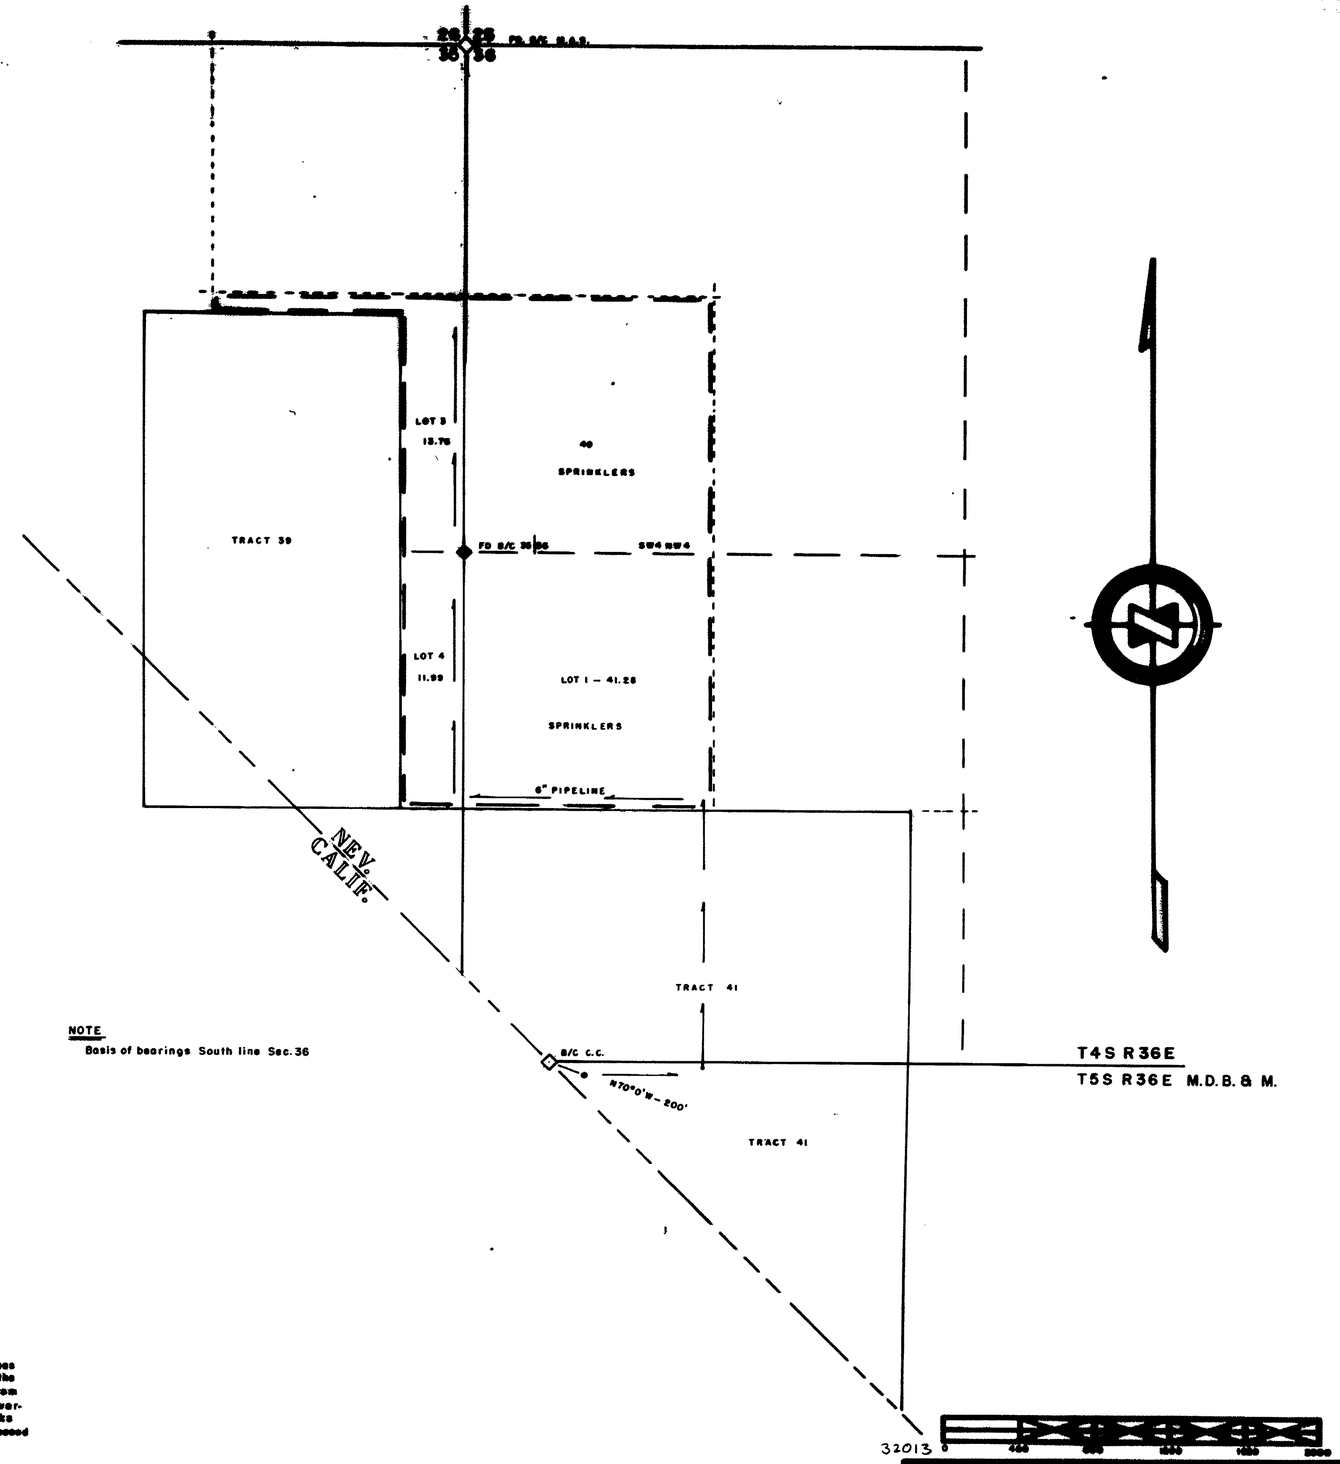

NOTE

Basis of bearings South line Sec. 36

State of Nevada
County of Esmeralda } s.s.

I, J.V. Caselli, being first duly sworn depose and say that this map consisting of 1 sheet, numbered from 1 to 0 inclusive, has been correctly drawn to the designated scale from field notes of a survey made by me between the 4 day of June and the 5 day of June, 1977, that it, truly and correctly represents the proposed location and extent of the works to divert water from Underground Source, in ESMERALDA COUNTY by ALBERT ALEXIS, for irrigation purposes. That the point of diversion, the approximate location and size of the diverting channel, all reservoirs or basins, the location and names of all other works which will cross or connect with the proposed works, and the boundary of all lands, showing by 40 acre subdivisions the areas proposed to be irrigated, are fully and correctly designated thereon.

J.V. Caselli
STATE WATER RIGHT SURVEYOR

Subscribed and sworn to before me this 5th day of July, 1977

John Williams
NOTARY PUBLIC IN AND FOR Carson City, COUNTY, NEVADA

JOHN WILLIAMS
Notary Public — State of Nevada
Carson City
My Commission Expires Sept. 24, 1977

77 JUL 15 PM 1 14

1977 JUL 5 PM 12 10

RECEIVED
JUL 15 1977
STATE ENGINEER'S OFFICE

MAP TO ACCOMPANY
APPLICATION TO APPROPRIATE WATER
FOR
DOMESTIC & IRRIGATION
FROM
UNDERGROUND SOURCE
BY
ALBERT ALEXIS

SCALE 1" = 400 FT.