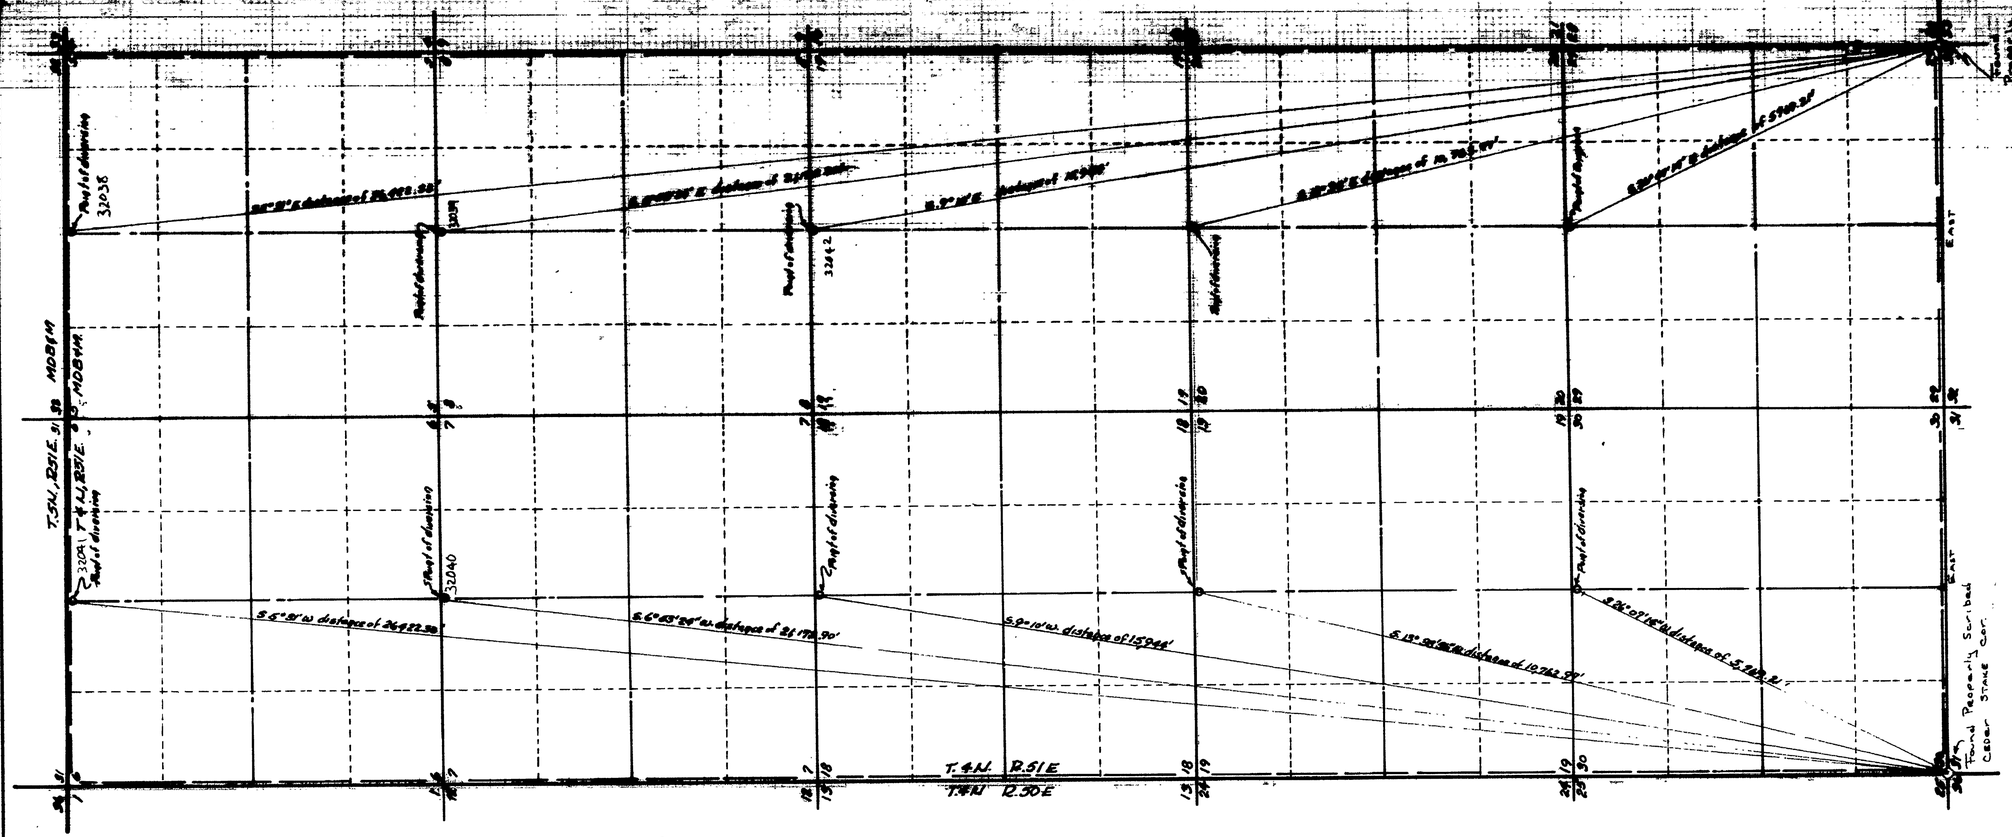

T.4N.R.51E. MDB&M

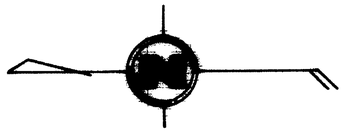

STATE OF NEVADA
COUNTY OF White Pine } S.S.

I Arnold C. Wood Being first duly sworn, depose and say that this map, consisting of one sheets, numbered from 1 to 0, inclusive, has been correctly drawn to the designated scale from field notes of a survey made by me (or under my supervision and direction), between the 10 day of September, and the 25 day of Sept., 1977; that it truly and correctly represents the proposed location and extent of the works used to divert water from Underground Source, in Nye County, by Hot Creek Irrigation Co. Inc. for irrigation and domestic purposes. That the proposed point of diversion, the approximate location and size of the diverting channel, all reservoirs or basins, the location and names of all other works which will cross or connect with the proposed works, and the boundary of all Lands, showing by 40 acre subdivisions the area proposed to be irrigated, are fully and correctly designated thereon

Arnold C. Wood
(State Water Right Surveyor)

Subscribed and Sworn to before me
this 25 day of September, 1977
Notary Public in Nye County, Nevada

Notary Public - State of Nevada
White Pine County
Commission expires May 10, 1980

(Notary Public)

0' 1000' 2000' 3000' 4000'

Basis For Bearings: Township Plat Call

MAP TO ACCOMPANY
APPLICATION TO APPROPRIATE WATER
FOR
DOMESTIC & IRRIGATION
FROM
UNDERGROUND SOURCE
By
HOT CREEK IRRIGATION CO. INC.
Scale 1" = 1000 ft.

Arnold C. Wood 10-25-77 R.L.S. 3144

FILED
NOV 14 1977
STATE ENGINEER'S OFFICE

32040 32039 32038