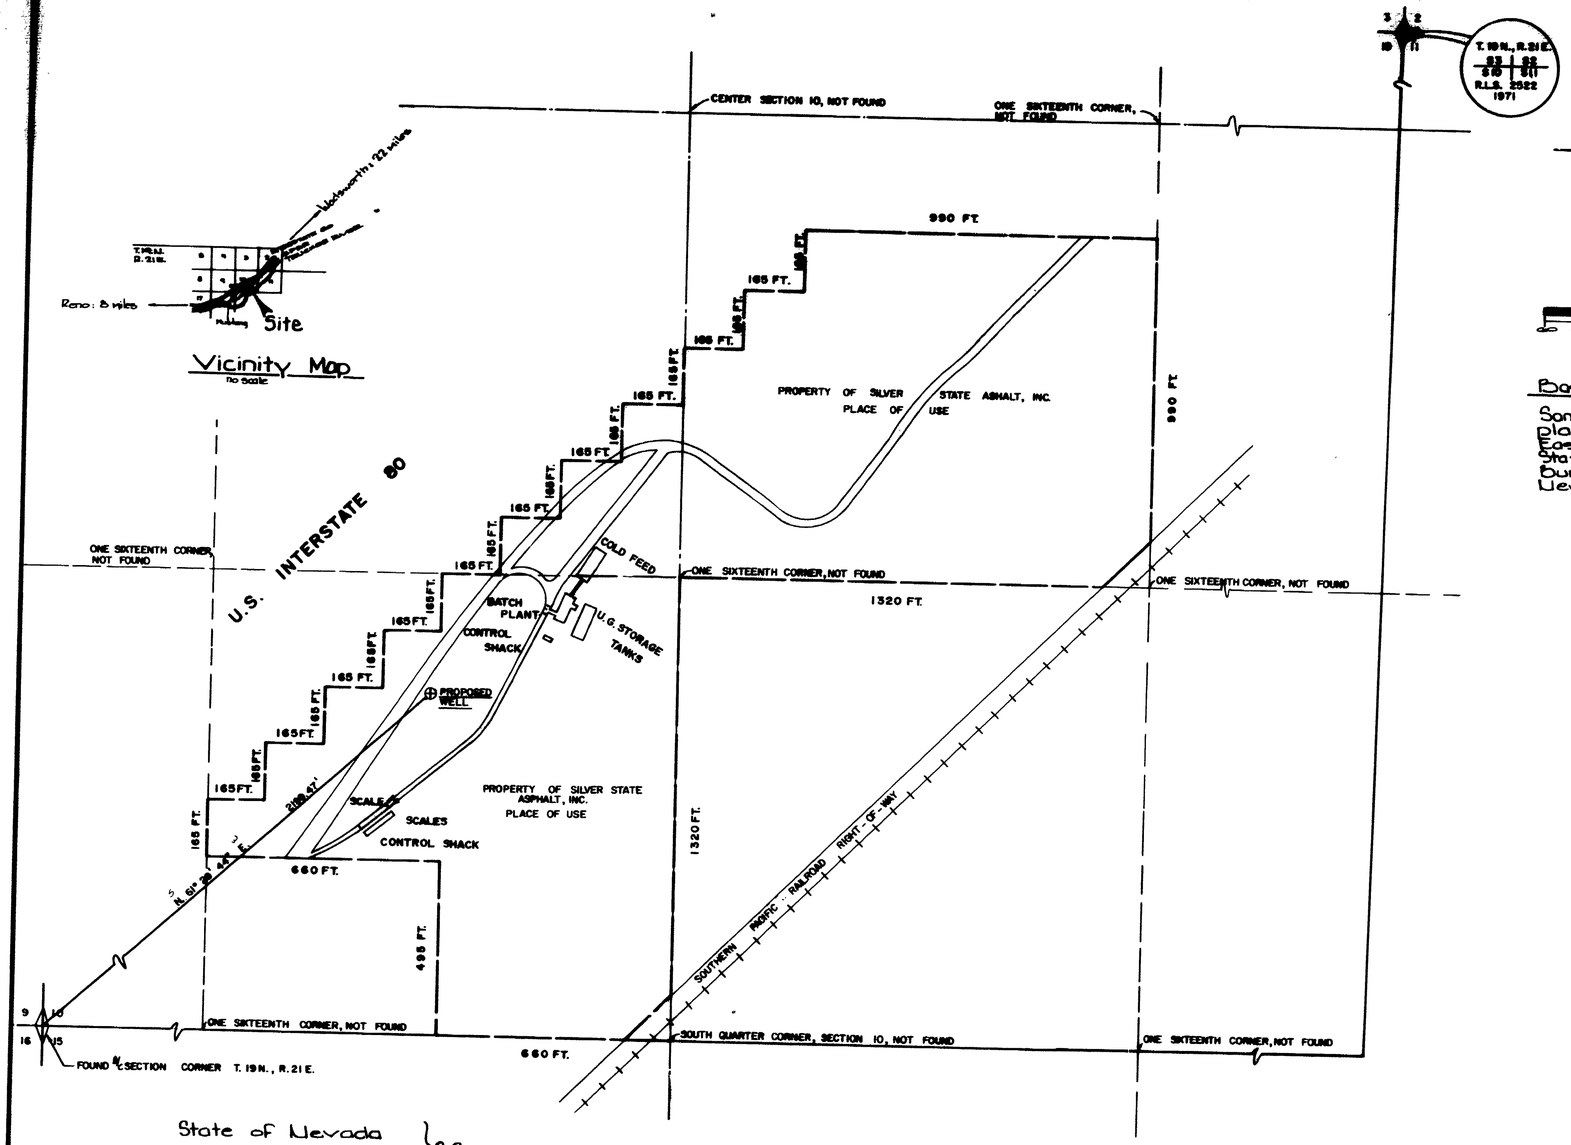

Basis of Bearing:

Same as that shown on the official plat of township 19 North, Range 21 East, M.D.B.&M. on file with the United States Department of the Interior, Bureau of Land Management, Reno, Nevada.

State of Nevada
County of Washoe } S.S.

I Milton L. Sharp, being first duly sworn, depose and say that this map, consisting of 1 sheet, has been correctly drawn to the designated scale from field notes of a survey made by me (or under my supervision and direction) between the 1st day of August, and the 30th day of September, 1977; that it truly and correctly represents the proposed location and extent of the works used to divert water from an underground source in Washoe County, by Silver State Asphalt, Inc. for industrial purposes. That the proposed point of diversion and return, the location of the industrial site, the approximate size and capacity of the diverting channel, and the location and names of all other works or streams which are crossed by or connected with said works, are fully and correctly designated hereon:

Milton L. Sharp
Milton L. Sharp, State Water Right Surveyor
475
329-6401

Subscribed and sworn to before me this 30th day of September, 1977.
Notary Public in and for Washoe County, Nevada.

Cynthia L. Brooks
Cynthia L. Brooks

CYNTHIA L. BROOKS
Notary Public — State of Nevada
Washoe County
My Commission Expires June 29, 1980

FILED
OCT 2 1977
STATE ENGINEER'S OFFICE

37084 OCT. 1977 2 PM 2 39 41079

MAP

TO ACCOMPANY APPLICATION TO APPROPRIATE WATER FOR INDUSTRIAL USE BY SILVER STATE ASPHALT INCORPORATED FROM AN UNDERGROUND SOURCE.