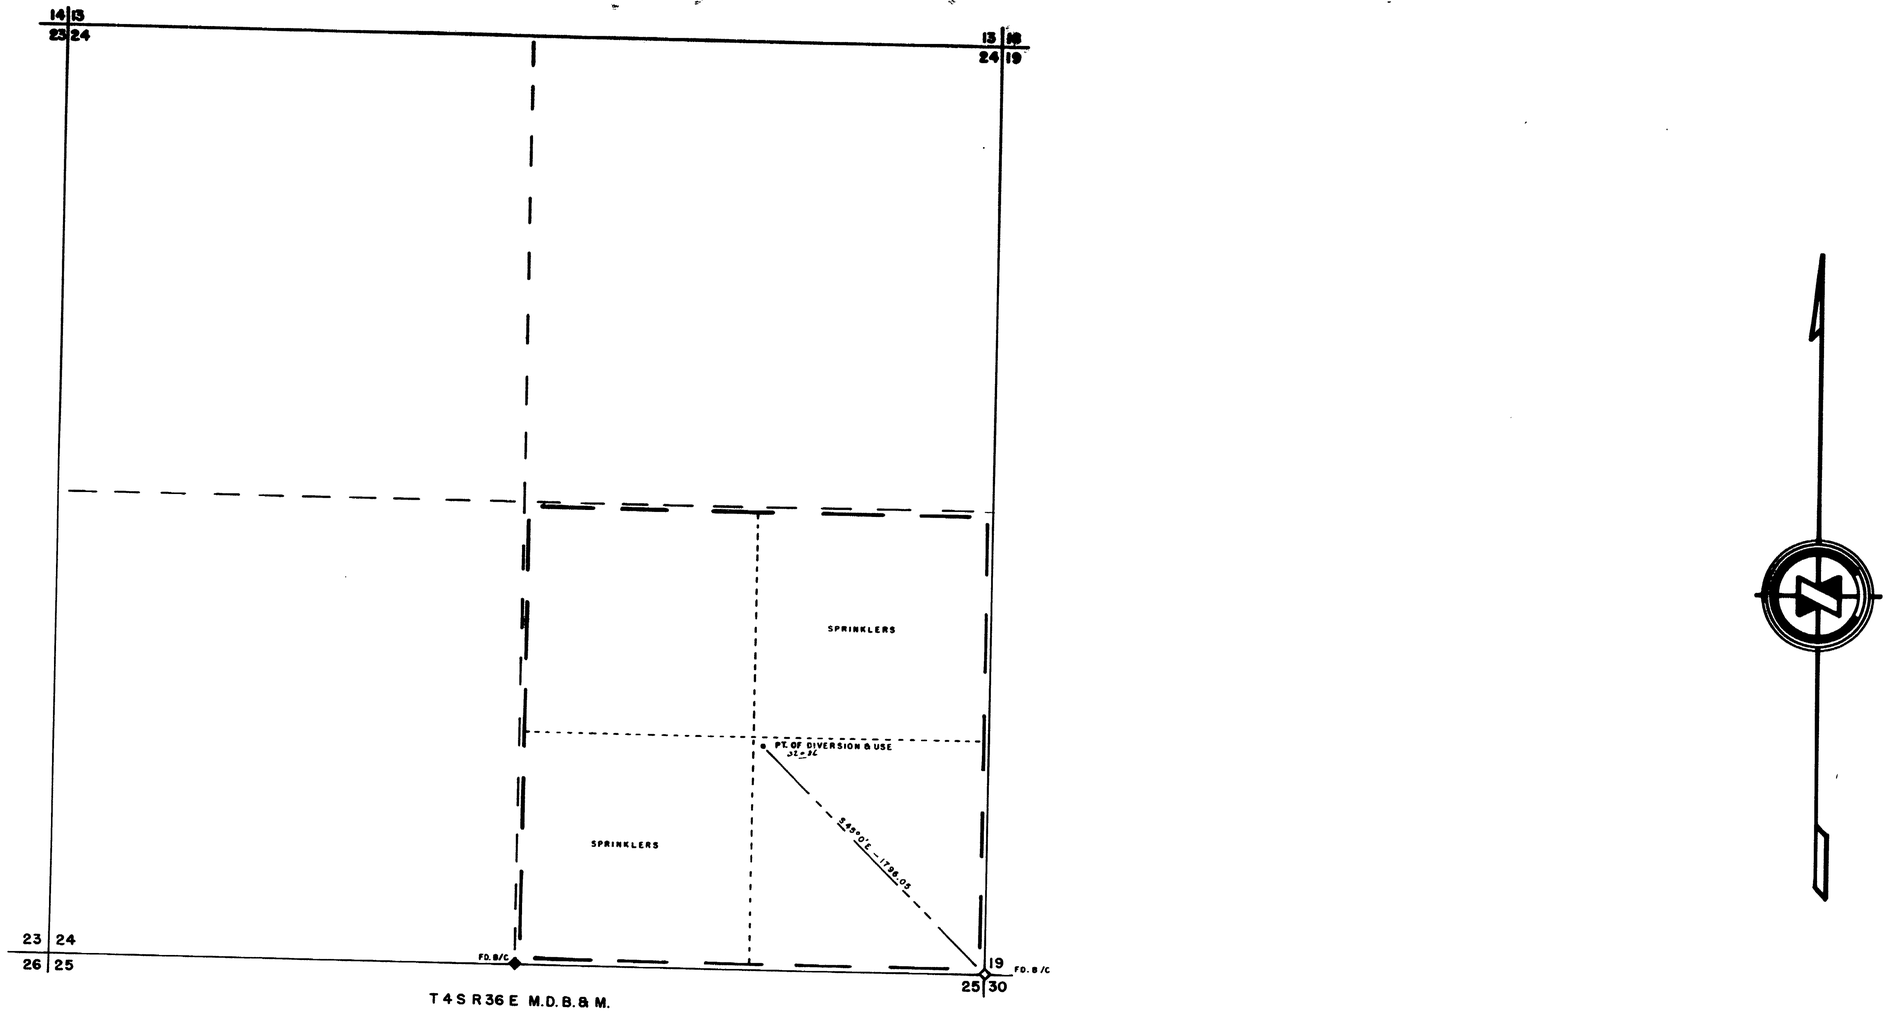

NOTE

Basis of bearings South line Sec. 24

State of Nevada
County of Esmeralda } S.S.

I, J.V. Caselli, being first duly sworn depose and say that this map consisting of 1 sheet, numbered from 1 to 0 inclusive, has been correctly drawn to the designated scale from field notes of a survey made by me between the 3 day of Oct. and the 4 day of Oct. ,1977, that it, truly and correctly represents the proposed location and extent of the works to divert water from Underground Source , in ESMERALDA COUNTY by JOSEPHINE DIXIE O'NEAL , for irrigation purposes. That the proposed point of diversion, the approximate location and names of all other works which will cross or connect with the proposed works, and the boundary of all lands, showing by 40 acre subdivisions the areas proposed to be irrigated, are fully and correctly designated thereon.

J. V. Caselli
STATE WATER RIGHT SURVEYOR

Subscribed and sworn to before me this 11th day of Oct., 1977

Lois M. Lovely
NOTARY PUBLIC IN AND FOR Esmeralda COUNTY, NEVADA

34865 0 400 800 1200 1600 2000

MAP TO ACCOMPANY
APPLICATION TO APPROPRIATE WATER
FOR
DOMESTIC & IRRIGATION
FROM
UNDERGROUND SOURCE
BY
JOSEPHINE DIXIE O'NEAL

SCALE 1" = 400 FT.

SURVEYED BY — J.V. CASELLI

77 OCT 12 PM 2 44

FILED
OCT 12 1977
STATE ENGINEER'S OFFICE

32086